



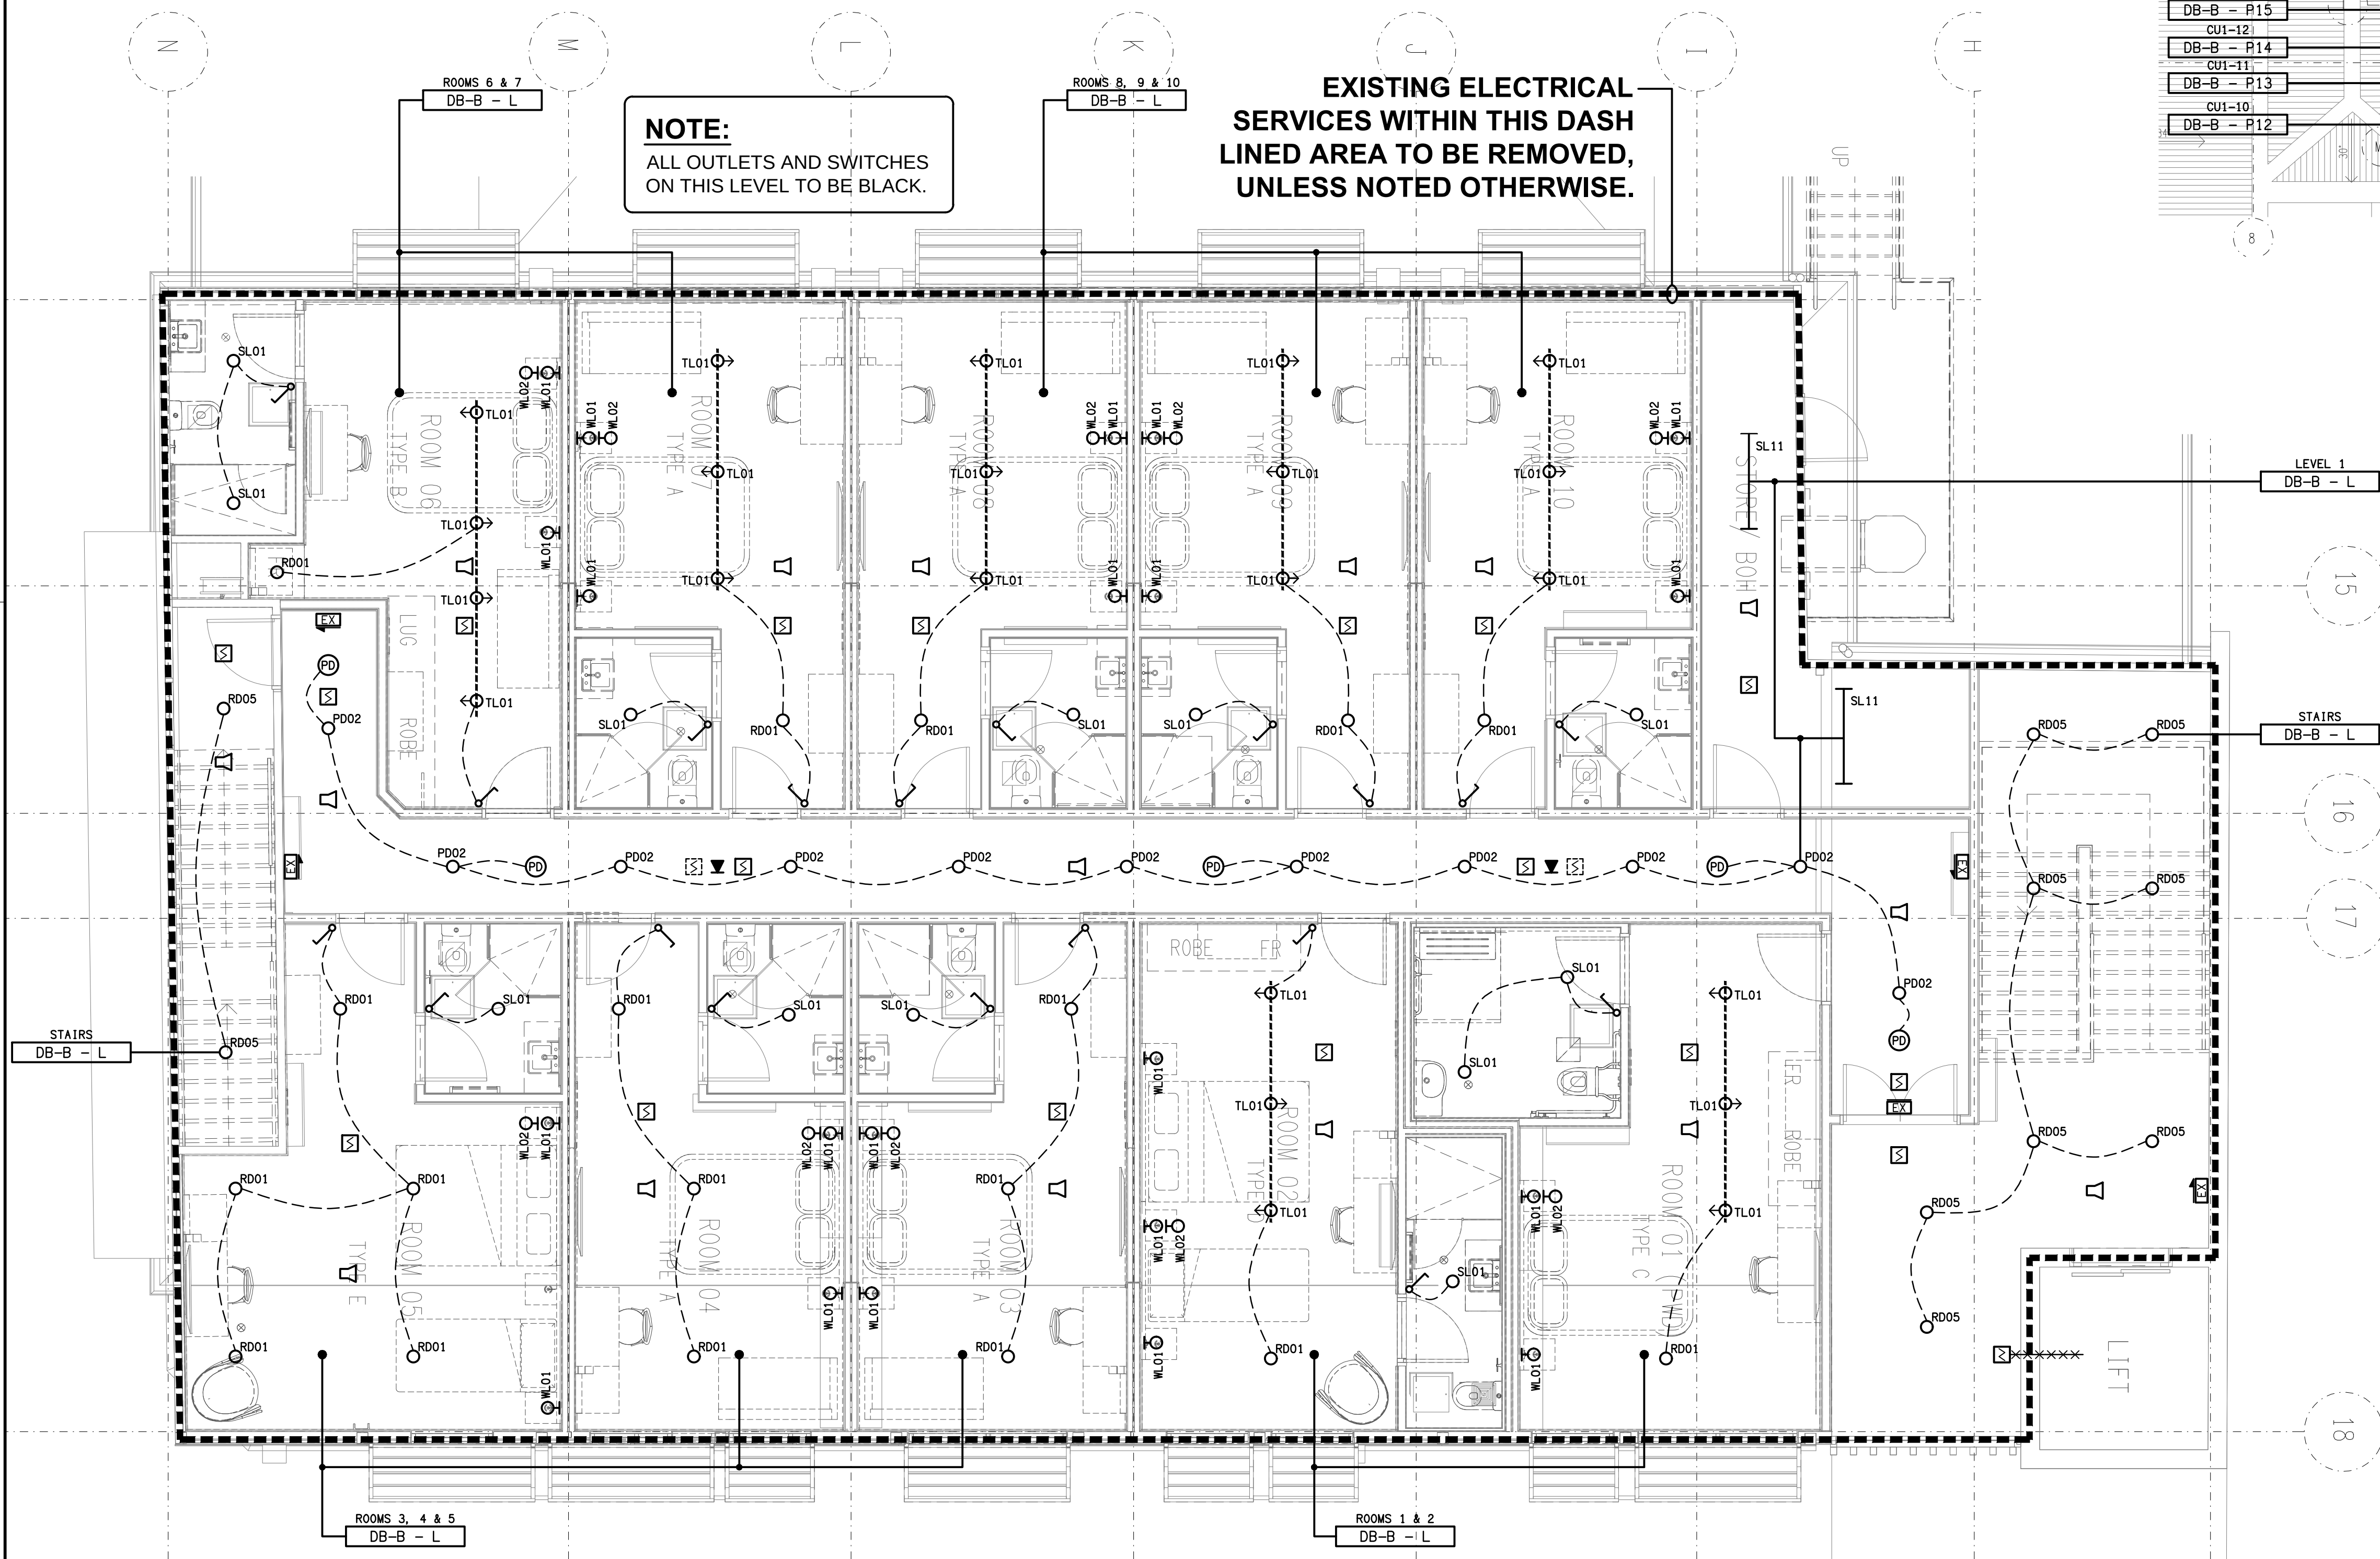

NOTE:
ALL OUTLETS AND SWITCHES
ON THIS LEVEL TO BE BLACK.

**EXISTING ELECTRICAL
SERVICES WITHIN THIS DASH
LINED AREA TO BE REMOVED,
UNLESS NOTED OTHERWISE.**

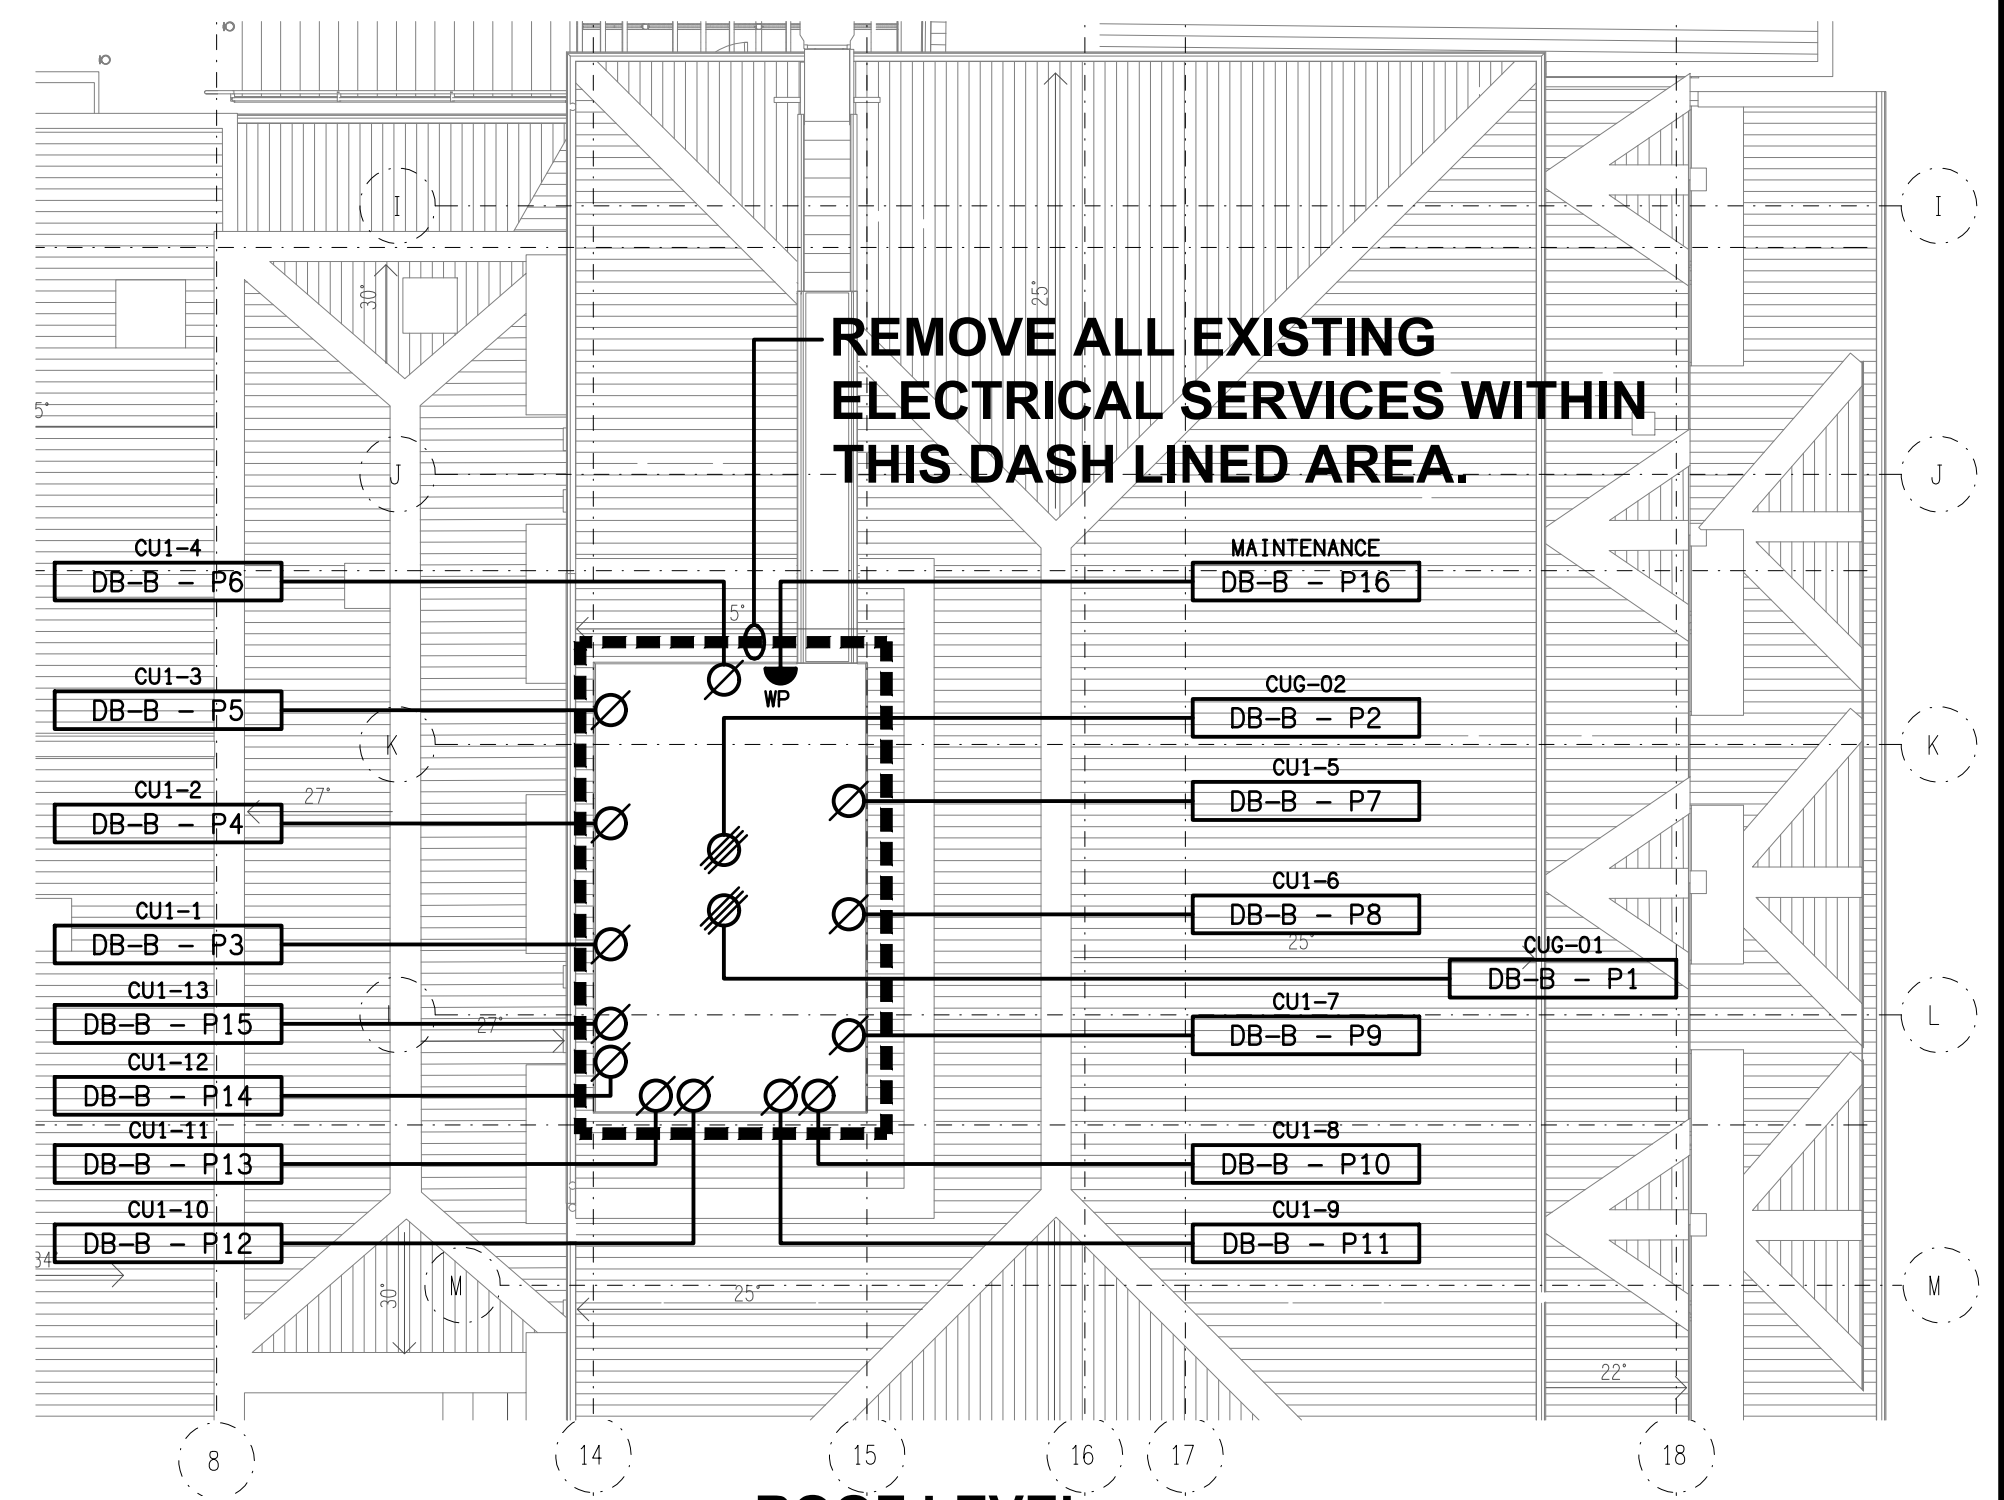

ROOF LEVEL
PART FLOOR PLAN
SCALE 1:100