



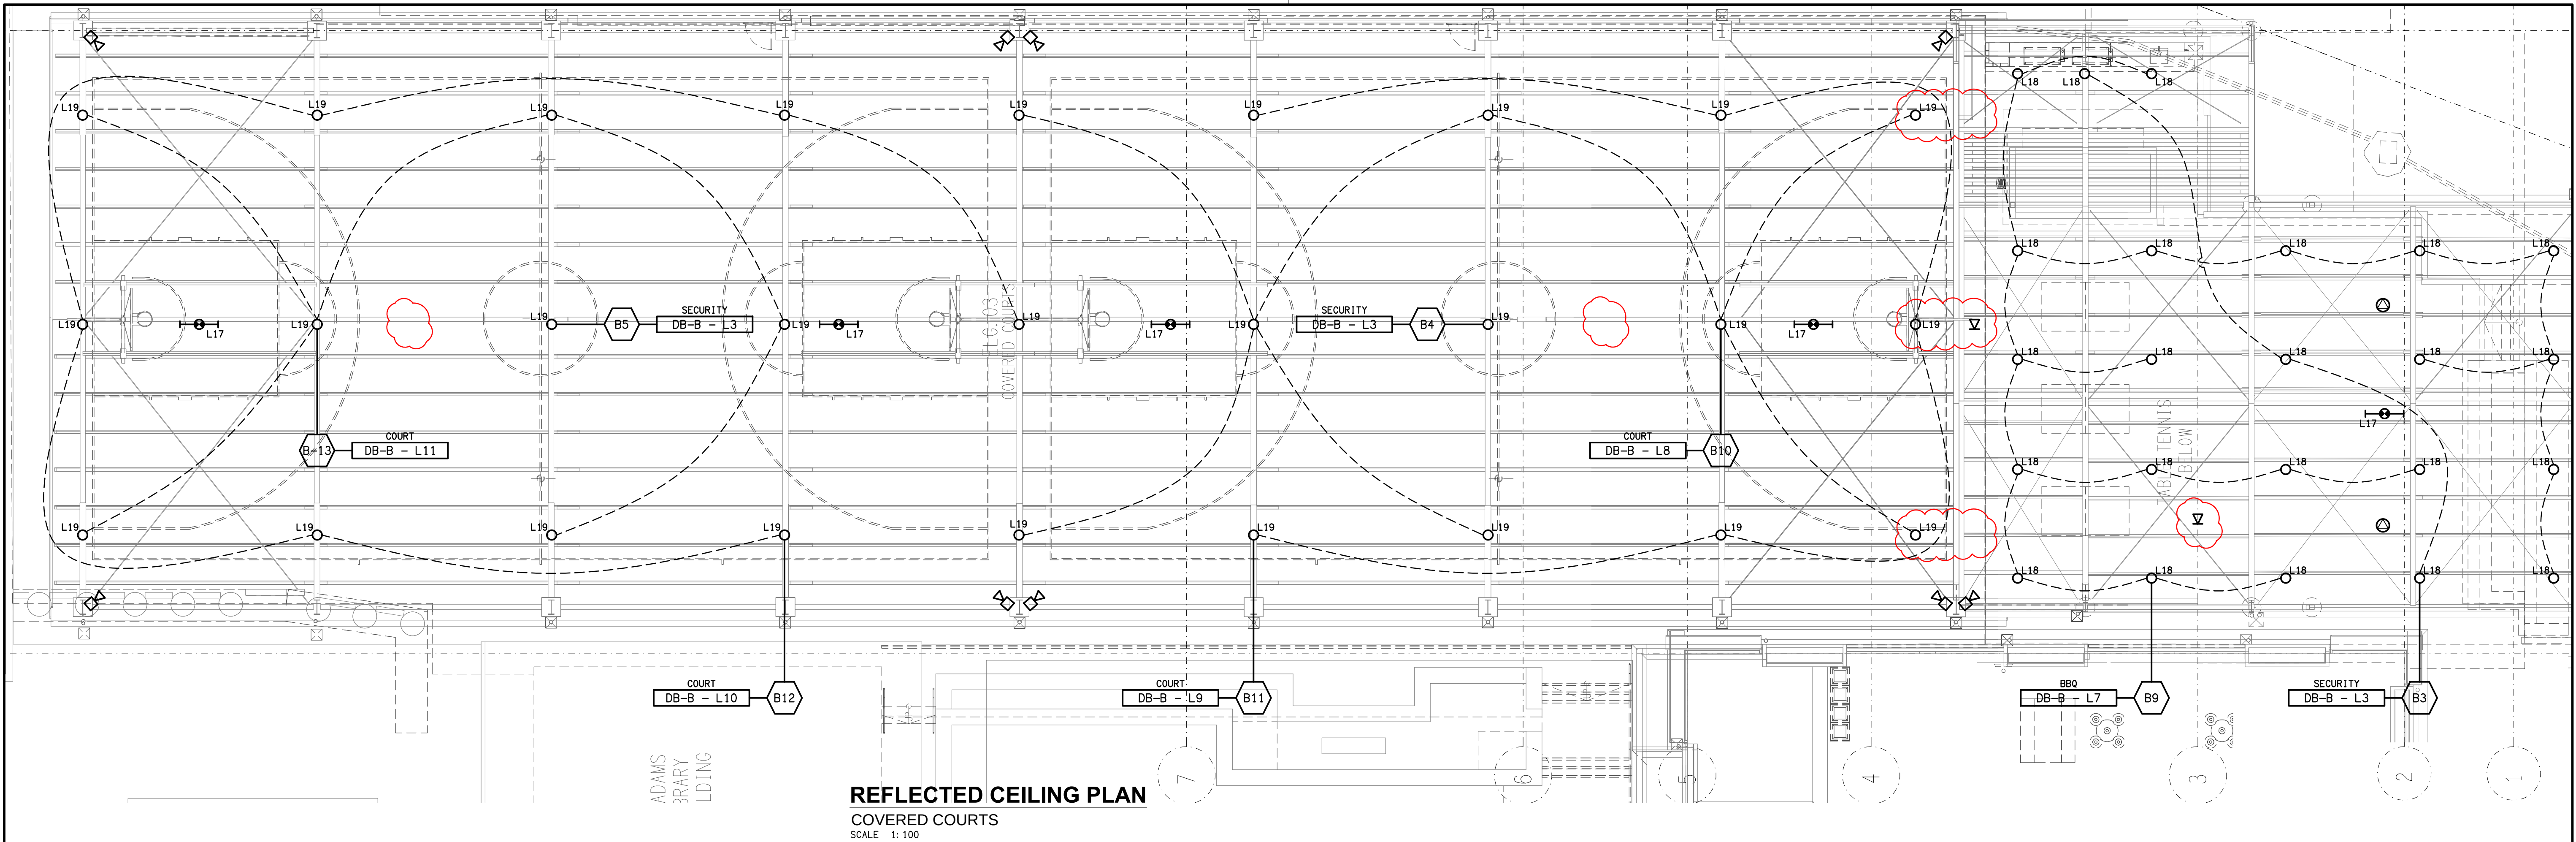

REFLECTED CEILING PLAN
COVERED COURTS
SCALE 1:100

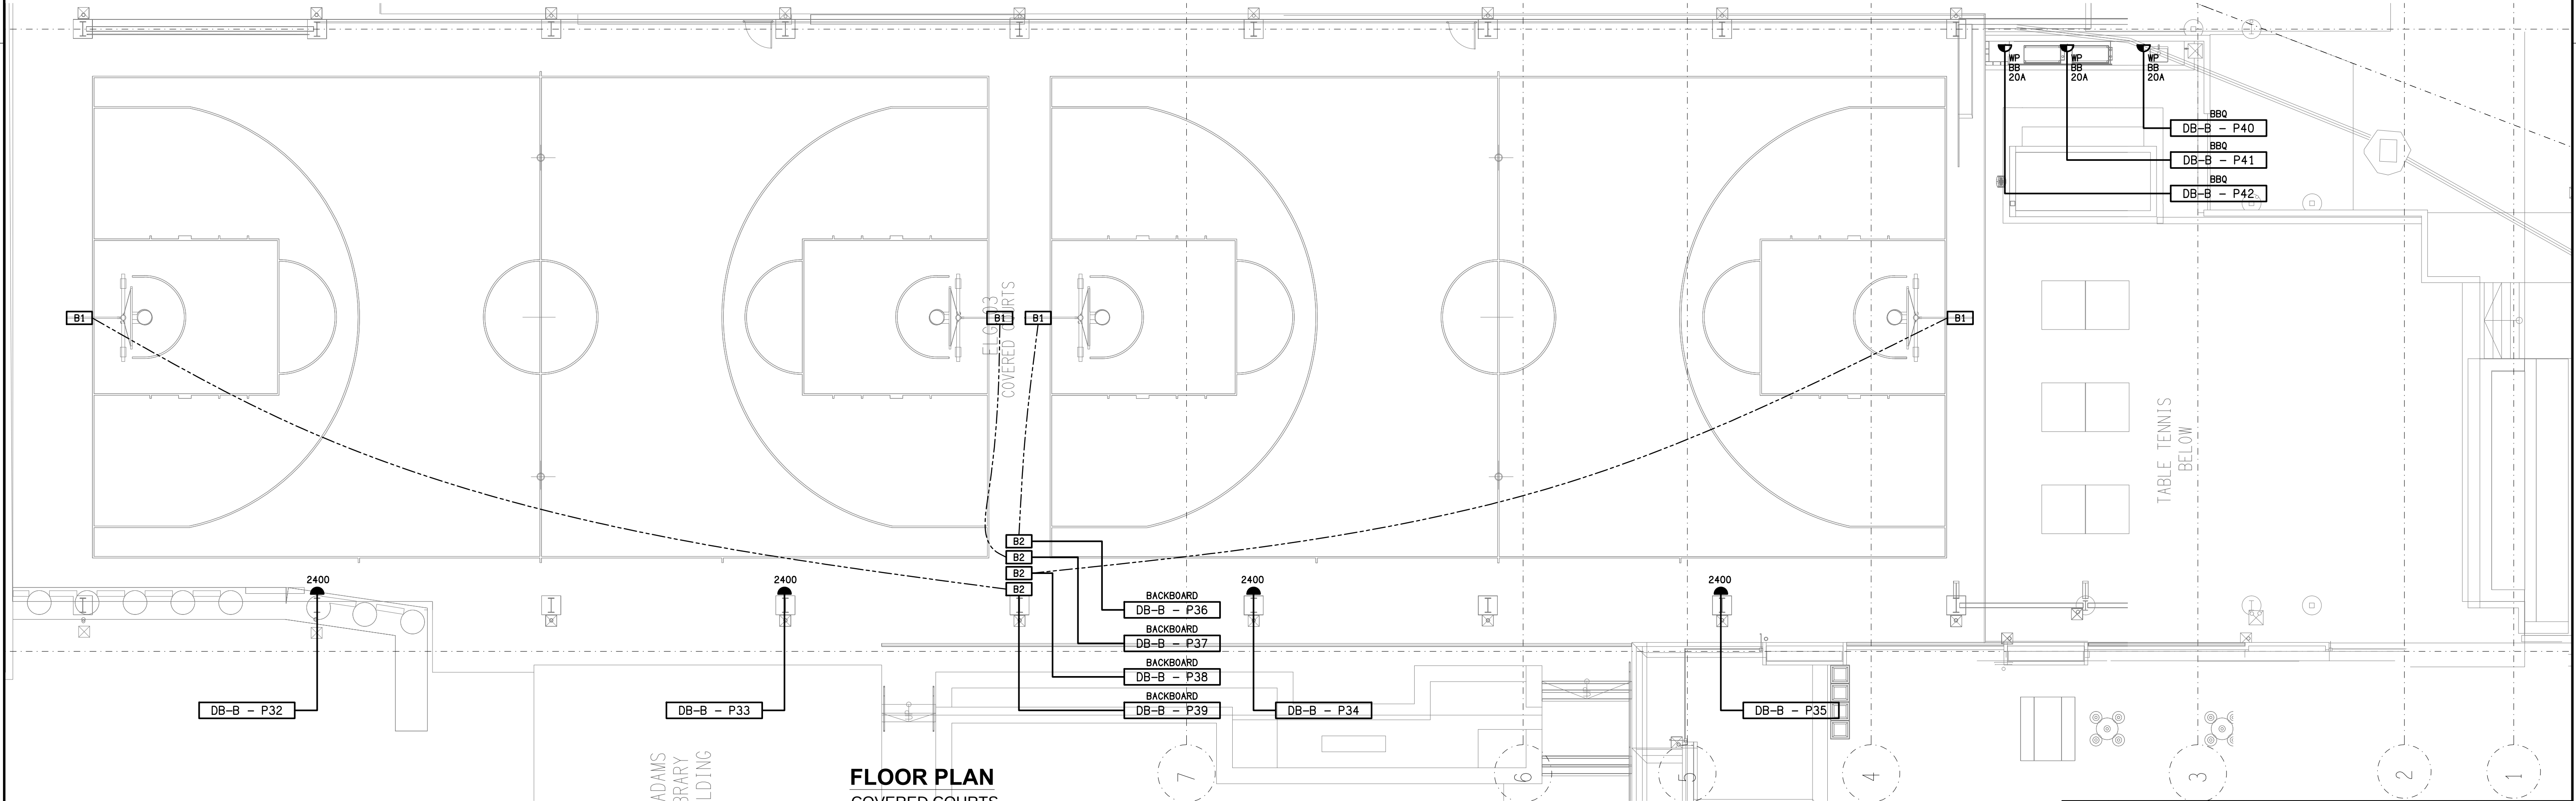

FLOOR PLAN
COVERED COURTS
SCALE 1:100