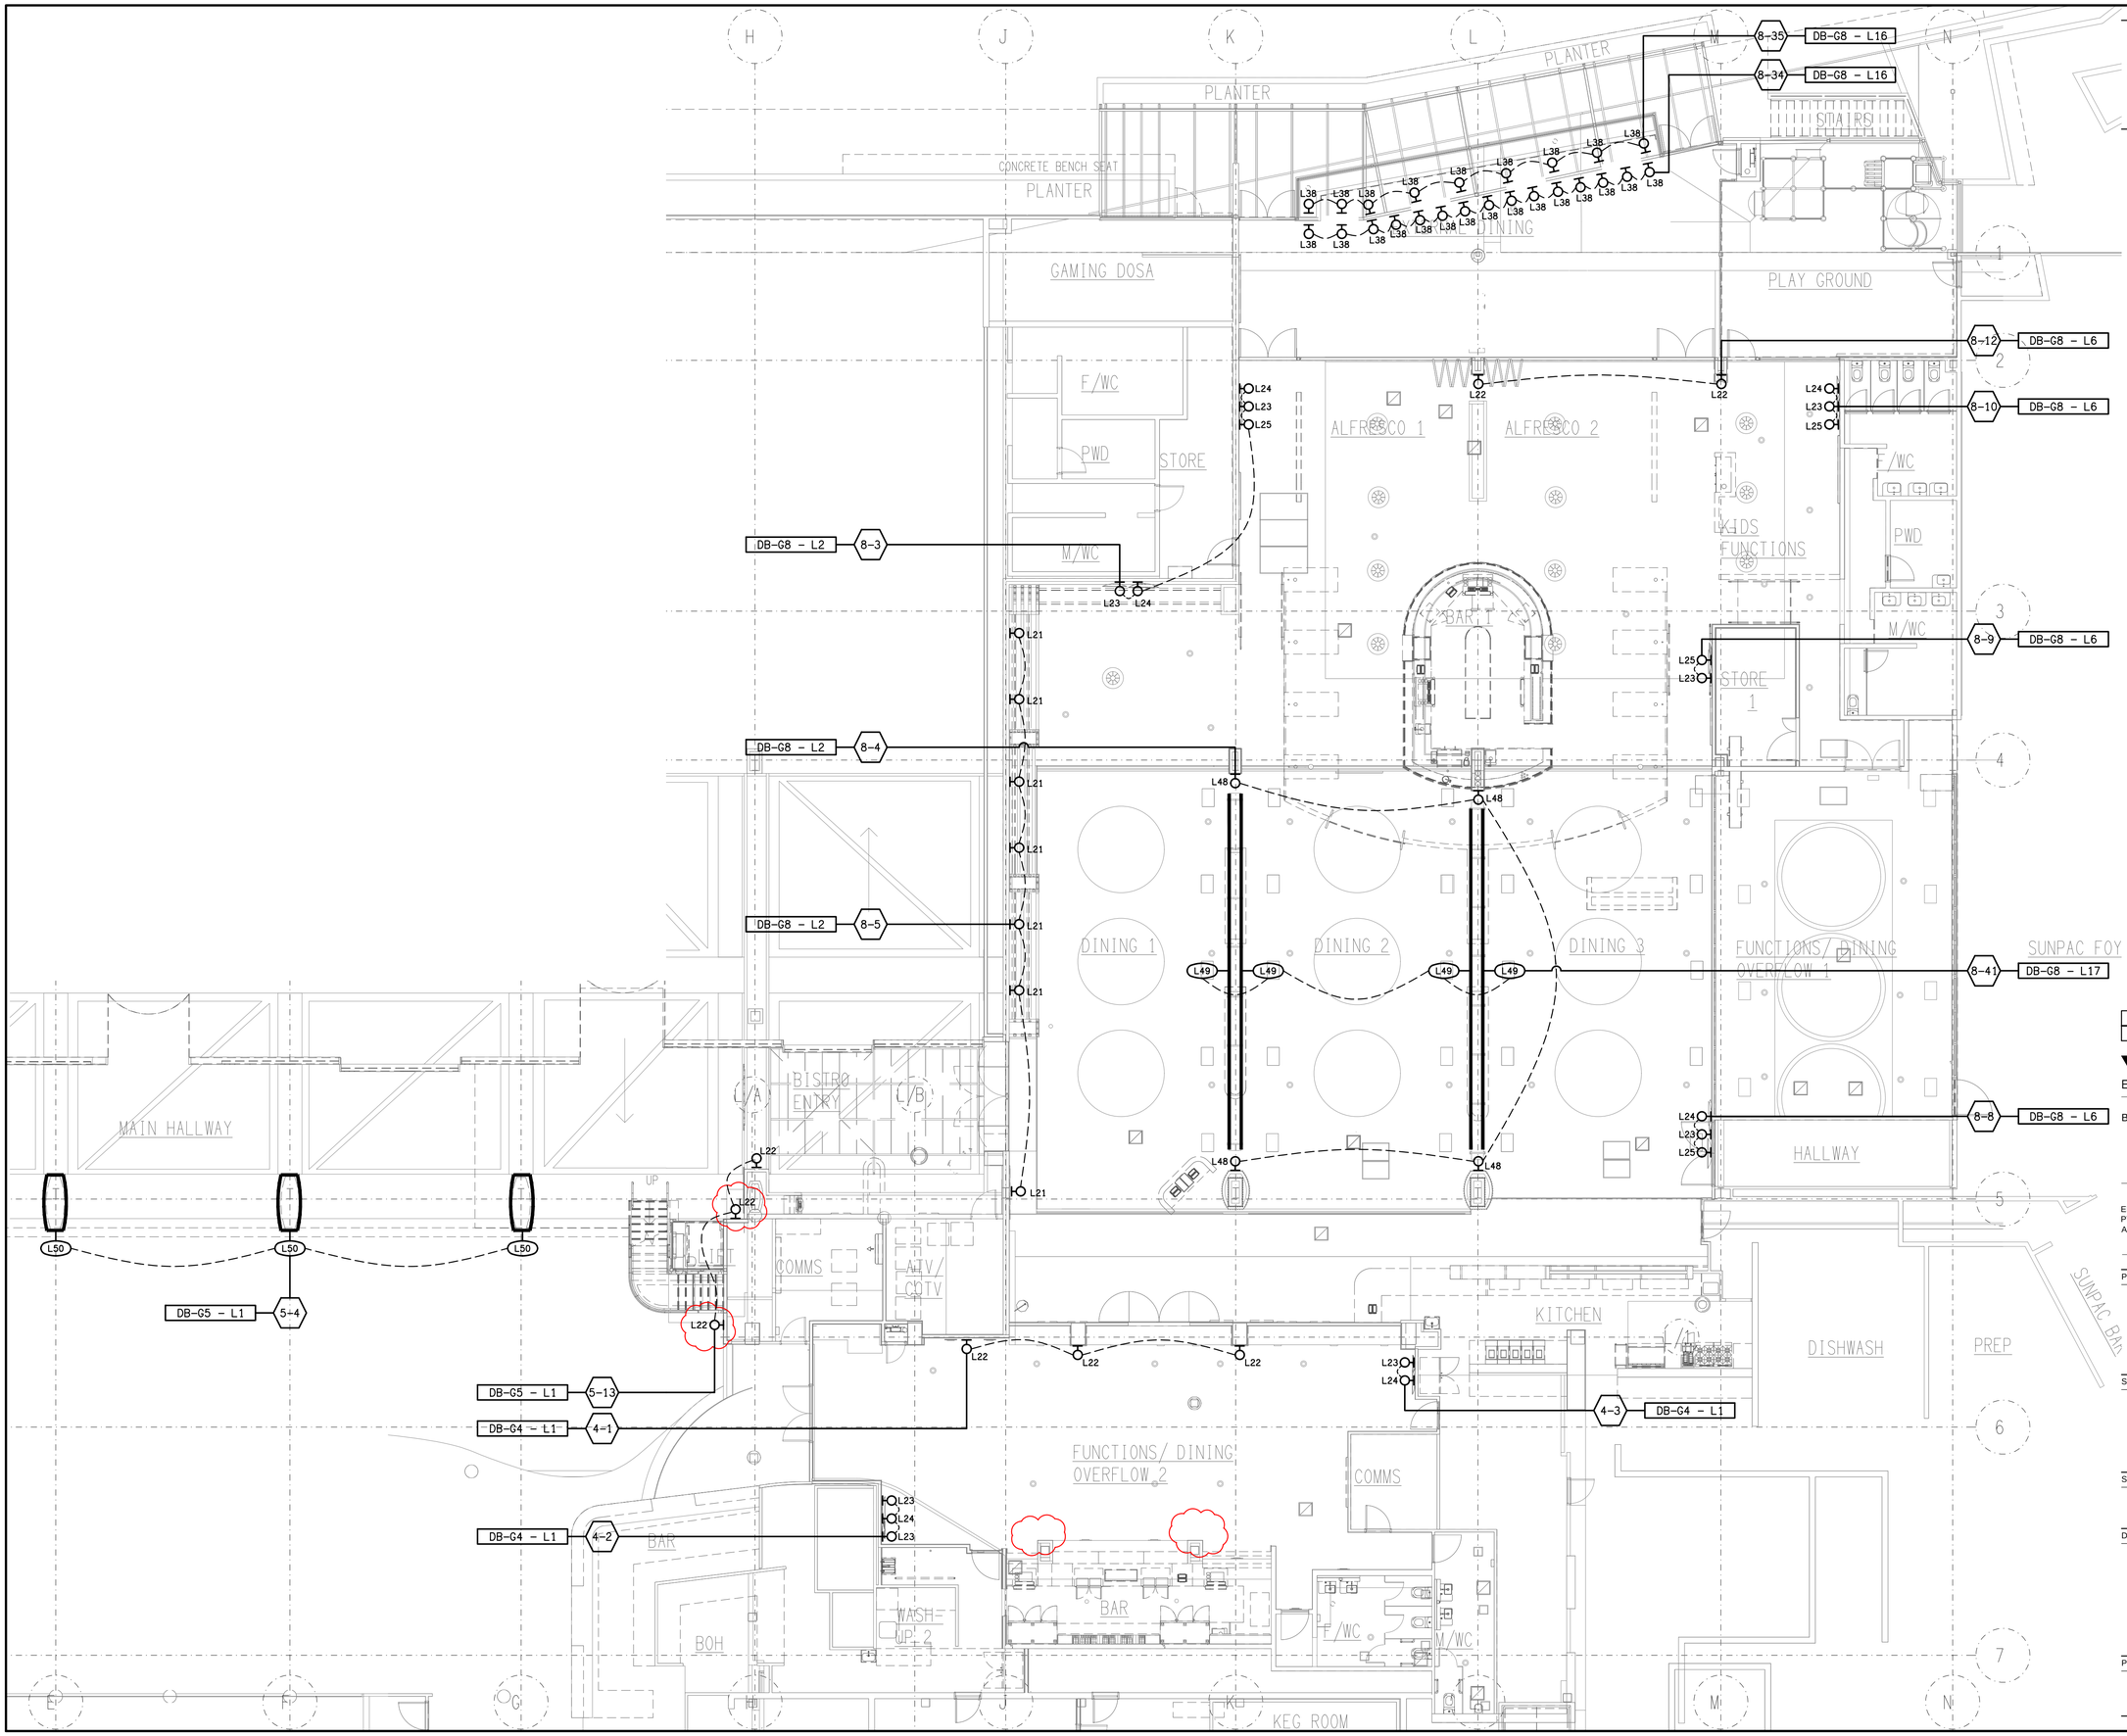

THE COPYRIGHT OF THIS DRAWING REMAINS THE PROPERTY OF THE ELECTRICAL DESIGN GROUP.

USE FIGURED DIMENSIONS IN PREFERENCE TO SCALE.

ALL DIMENSIONS TO BE VERIFIED ONSITE.

REV:	DESCRIPTION:	DATE:
B	CONSTRUCTION	01/12/2025

ELECTRICAL DESIGN GROUP
ELECTRICAL BUILDING SERVICES CONSULTANTS

BRISBANE:
P.O. Box 15 Sherwood Qld 4075
Phone: (07) 3278 4375
Email: brisbane@edg.net.au
Web: www.edg.net.au

ELECTRICAL DESIGN GROUP BRISBANE PTY LTD
ACN 092 710 793

TRADING AS:
ELECTRICAL DESIGN GROUP

PROJECT:

SUNNYBANK COMMUNITY SPORTS CLUB

SITE ADDRESS:

470 McCULLOUGH STREET
SUNNYBANK

SCALE: 1:100 UNO

SHEET SIZE: AT A1

DRAWING TITLE:

ELECTRICAL SERVICES
GROUND LEVEL
BISTRO & BAR
WALL LIGHTING PLAN

PROJECT NO:	DRAWING NO:	REVISION:
C3179a	E11	B