REFER TO OUTDOOR DINING PLANS

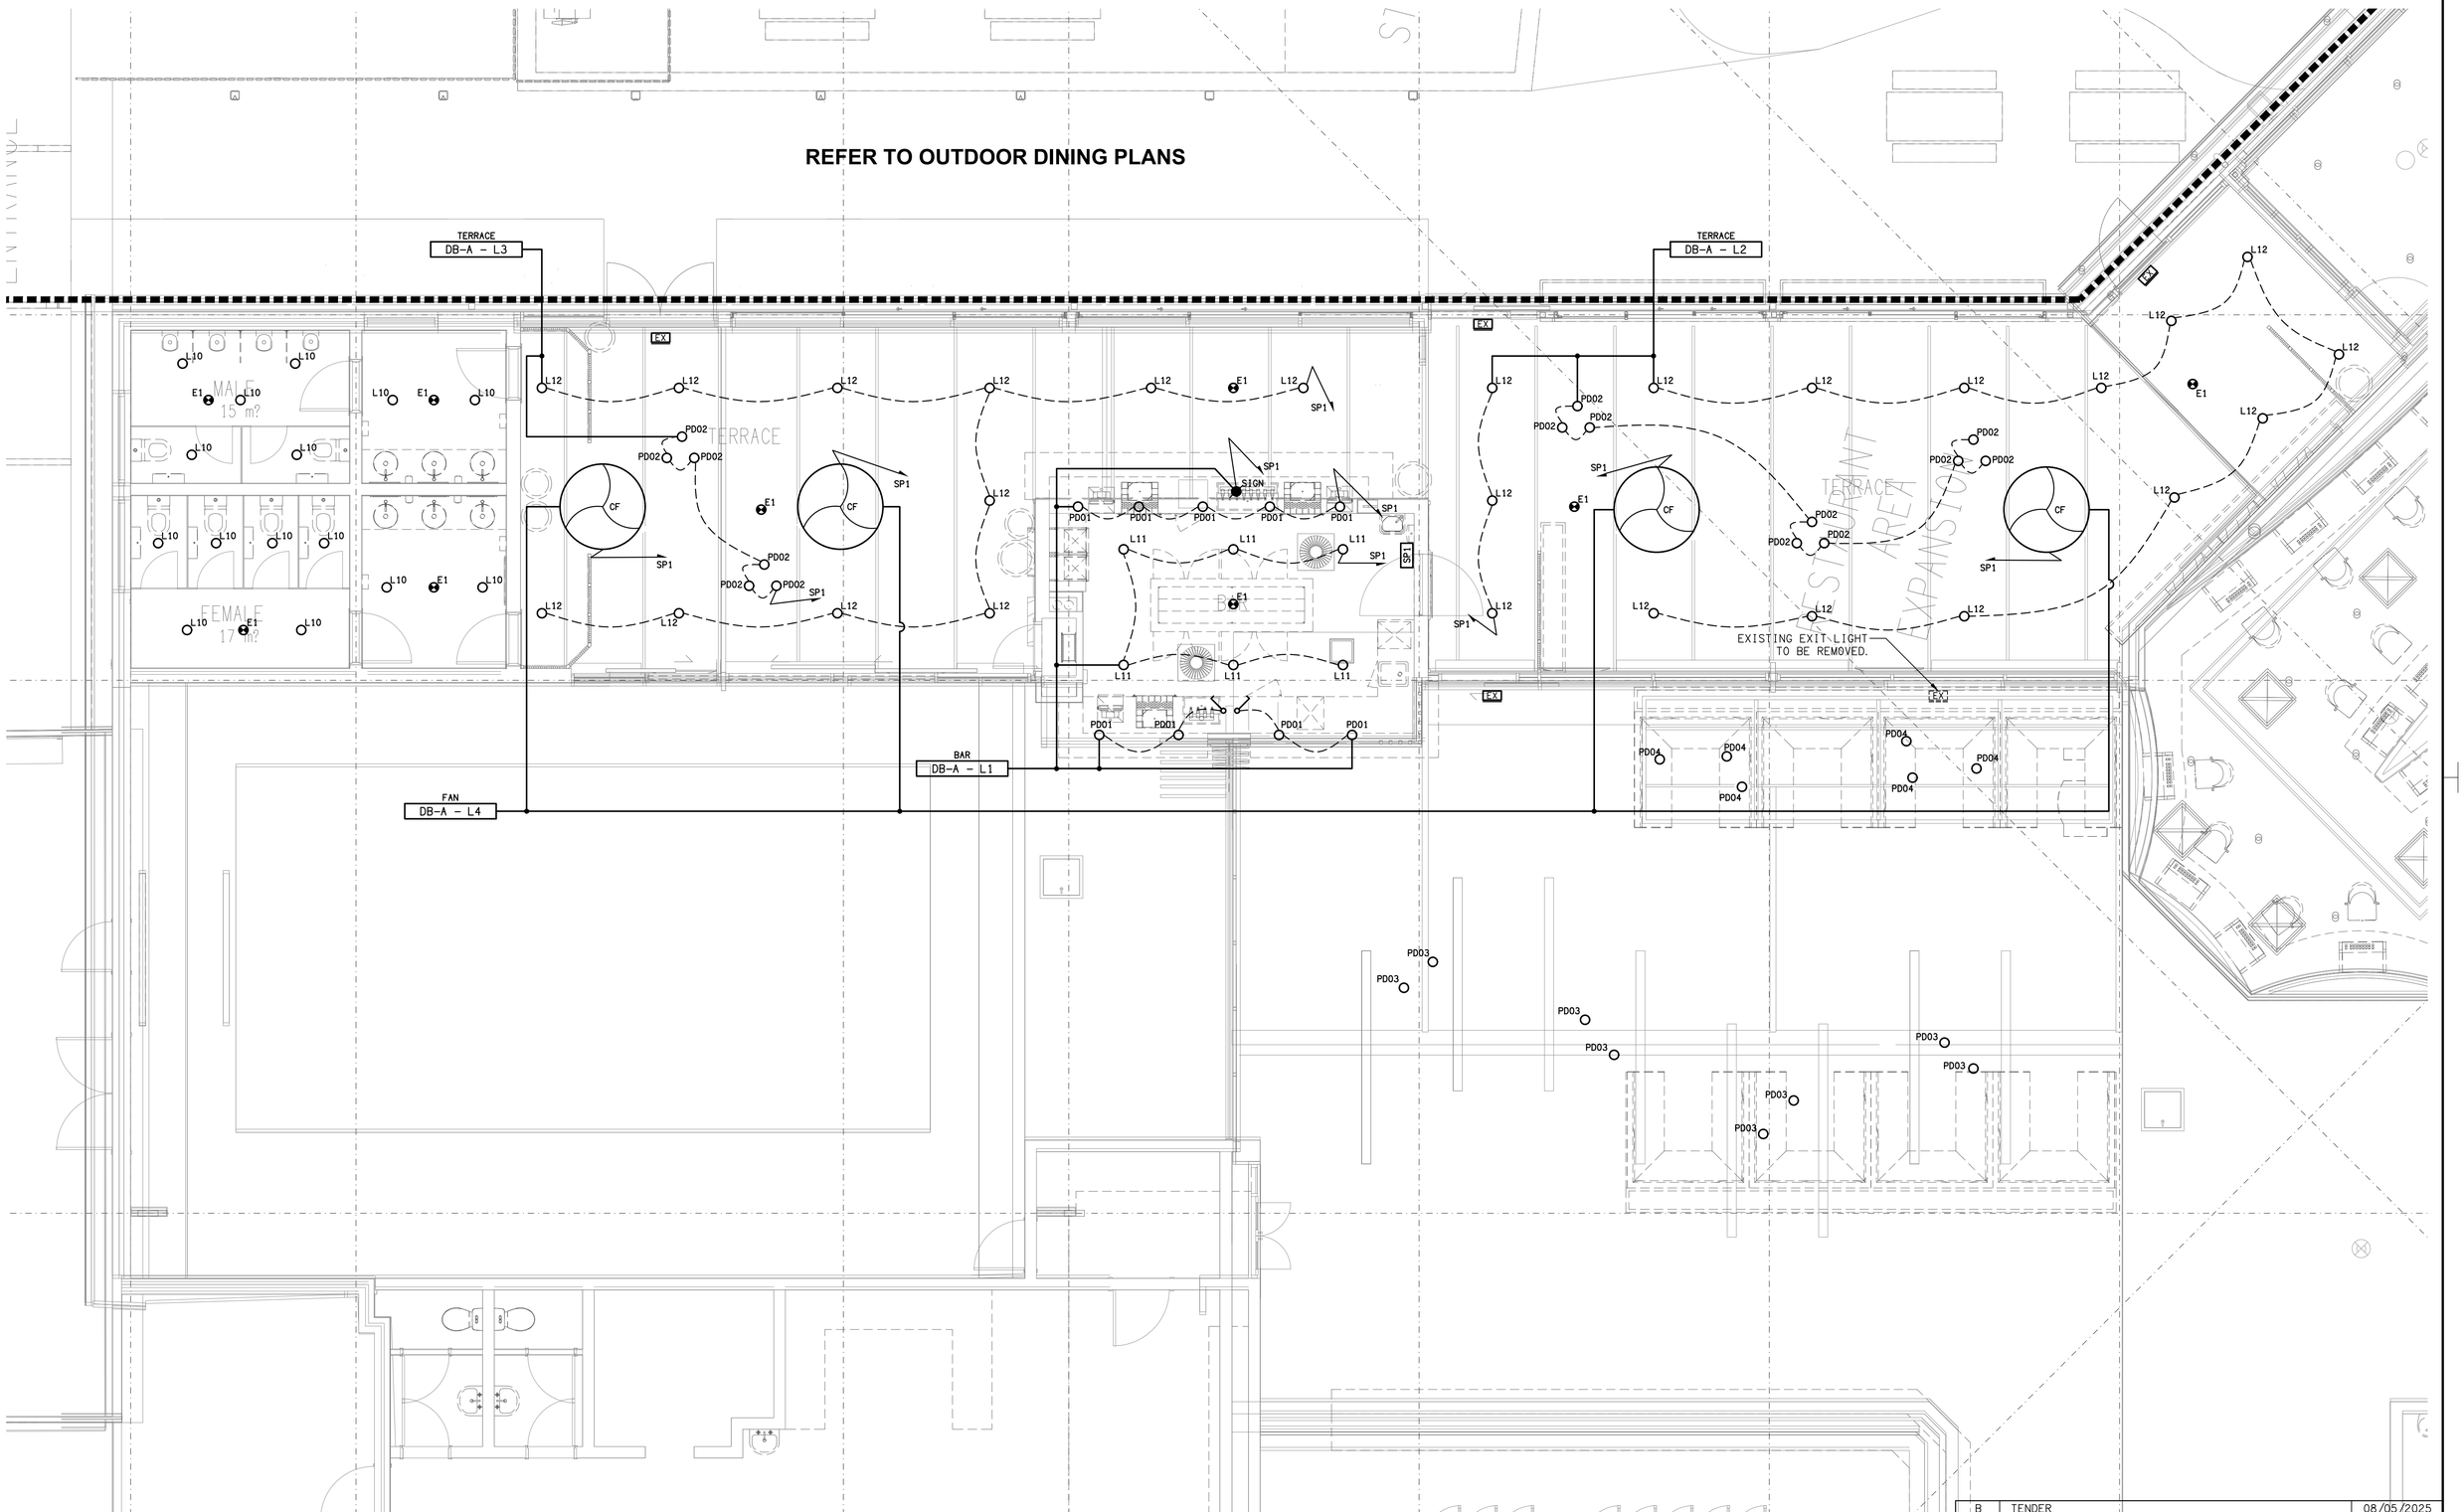

REV:	DESCRIPTION:	DATE:
B	TENDER	08/05/2025

ELECTRICAL DESIGN GROUP BRISBANE PTY LTD
ACN 092 710 793

TRADING AS:
ELECTRICAL DESIGN GROUP

THE COPYRIGHT OF THIS DRAWING REMAINS THE PROPERTY OF THE ELECTRICAL DESIGN GROUP.

USE FIGURED DIMENSIONS IN PREFERENCE TO SCALE.

ALL DIMENSIONS TO BE VERIFIED ONSITE.

ELECTRICAL DESIGN GROUP
ELECTRICAL BUILDING SERVICES CONSULTANTS
BRISBANE GOLD COAST

P.O.Box 15, Sherwood Q.4075
Phone: (07) 3278 4375
Email: brisbane@edg.net.au
Web: www.edg.net.au

PROJECT:
MARABOON TAVERN, EMERALD
2025 ALTERATIONS

CORNER HOSPITAL ROAD & ESMOND STREET, EMERALD

DRAWING:
ELECTRICAL SERVICES
TAVERN REFLECTED CEILING PLAN

SCALE: 1:50 UNO AT A1

PROJECT NO:	DRAWING NO:	REVISION:
C3446a	E05	B