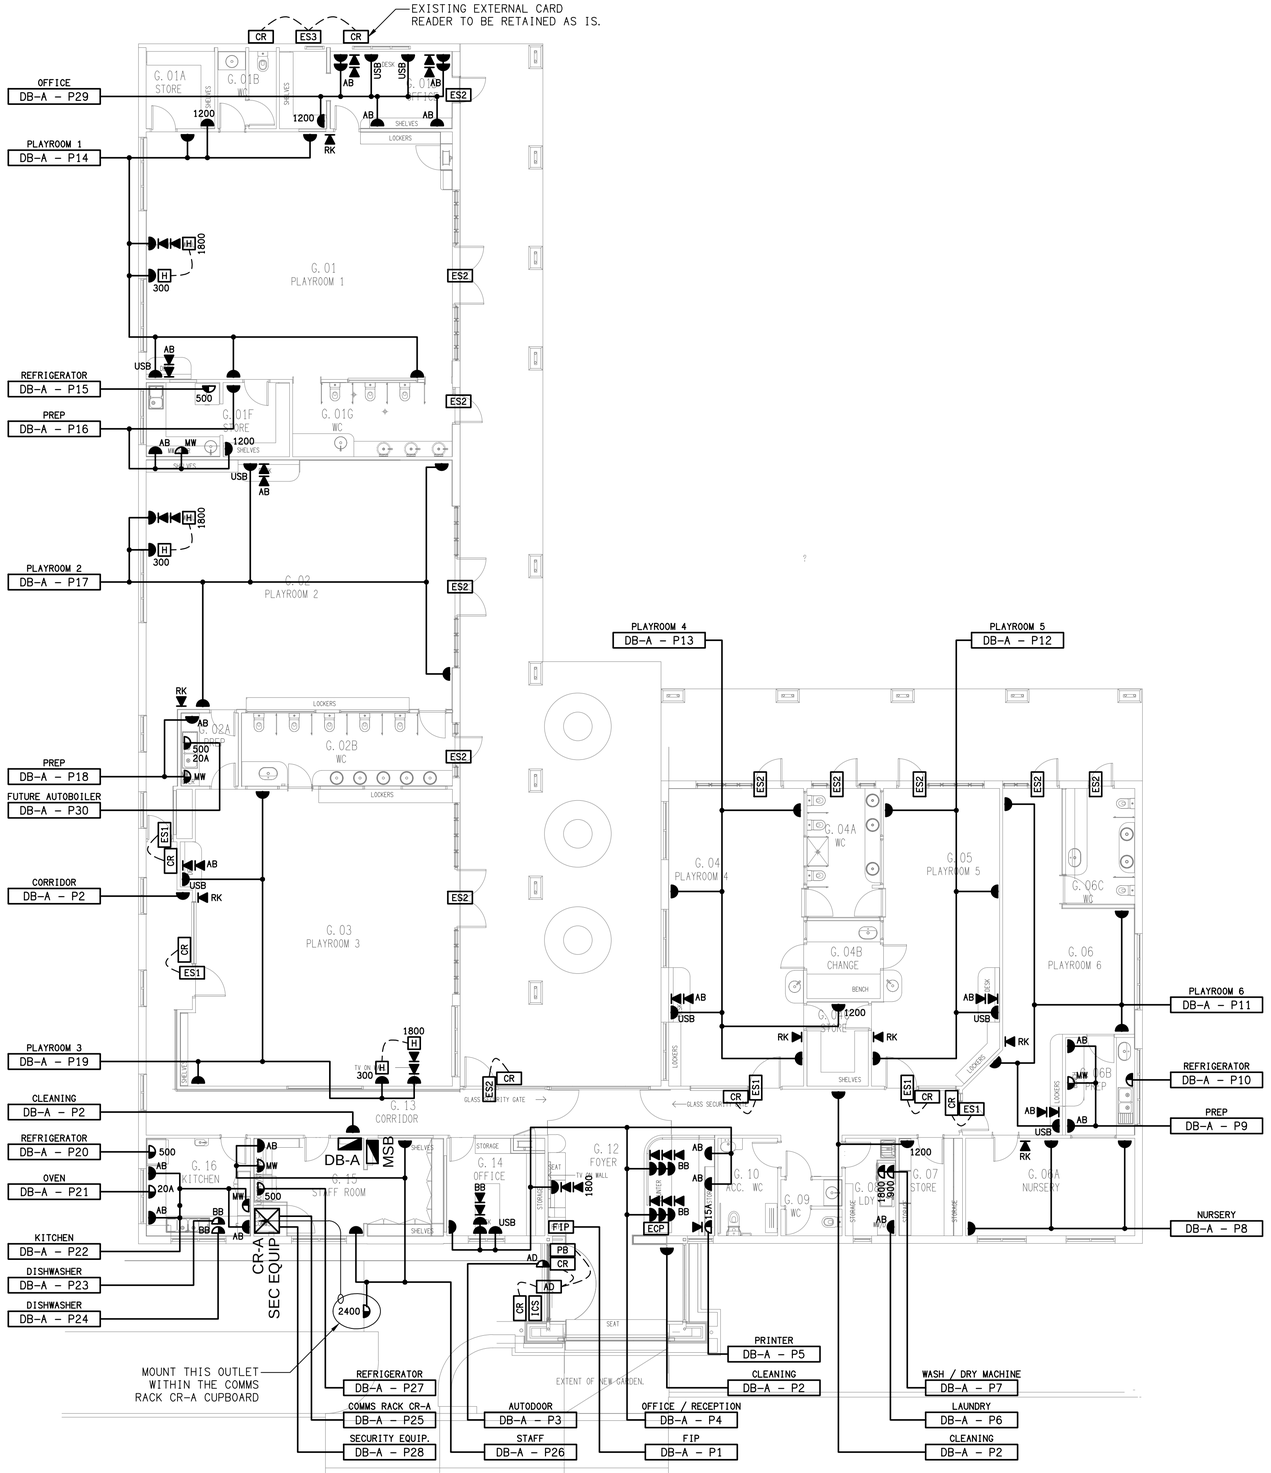

FLOOR PLAN

CHILDCARE REFURBISHMENT

SCALE 1: 100

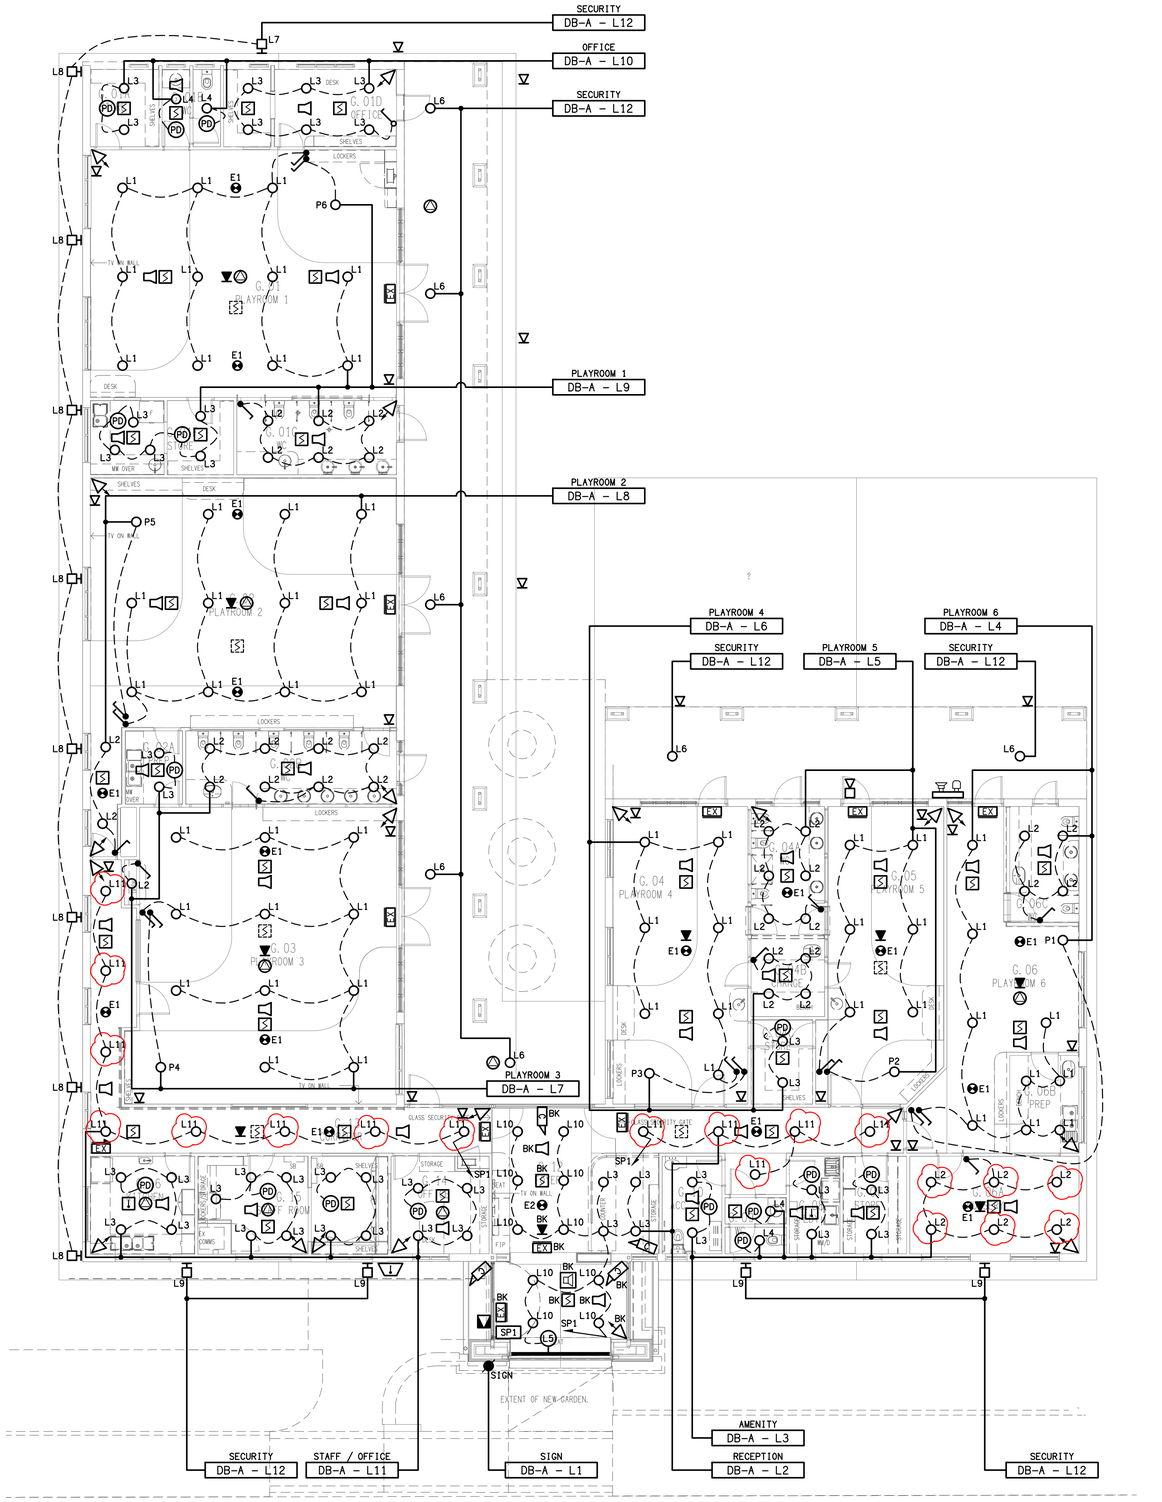

REFLECTED CEILING PLAN

CHILDCARE REFURBISHMENT

SCALE 1: 100

REV:	DESCRIPTION:	DATE:
D	CONSTRUCTION	20/10/2025

ELECTRICAL DESIGN GROUP BRISBANE PTY LTD
ACN 092 710 793

TRADING AS:
ELECTRICAL DESIGN GROUP

THE COPYRIGHT OF THIS DRAWING REMAINS THE PROPERTY OF THE ELECTRICAL DESIGN GROUP.

USE FIGURED DIMENSIONS IN PREFERENCE TO SCALE.

ALL DIMENSIONS TO BE VERIFIED ONSITE.

ELECTRICAL DESIGN GROUP
ELECTRICAL BUILDING SERVICES CONSULTANTS
BRISBANE GOLD COAST

P.O.Box 15, Sherwood Q.4075
Phone: (07) 3278 4375
Email: brisbane@edg.net.au
Web: www.edg.net.au

PROJECT:
ANGLICAN CHURCH GRAMMAR SCHOOL
CHILDCARE

OAKLANDS PARADE, EAST BRISBANE

DRAWING:
ELECTRICAL SERVICES
FLOOR PLAN & REFLECTED CEILING PLAN

SCALE: 1:100 AT A1

PROJECT NO:	DRAWING NO:	REVISION:
C3592a	E03	D