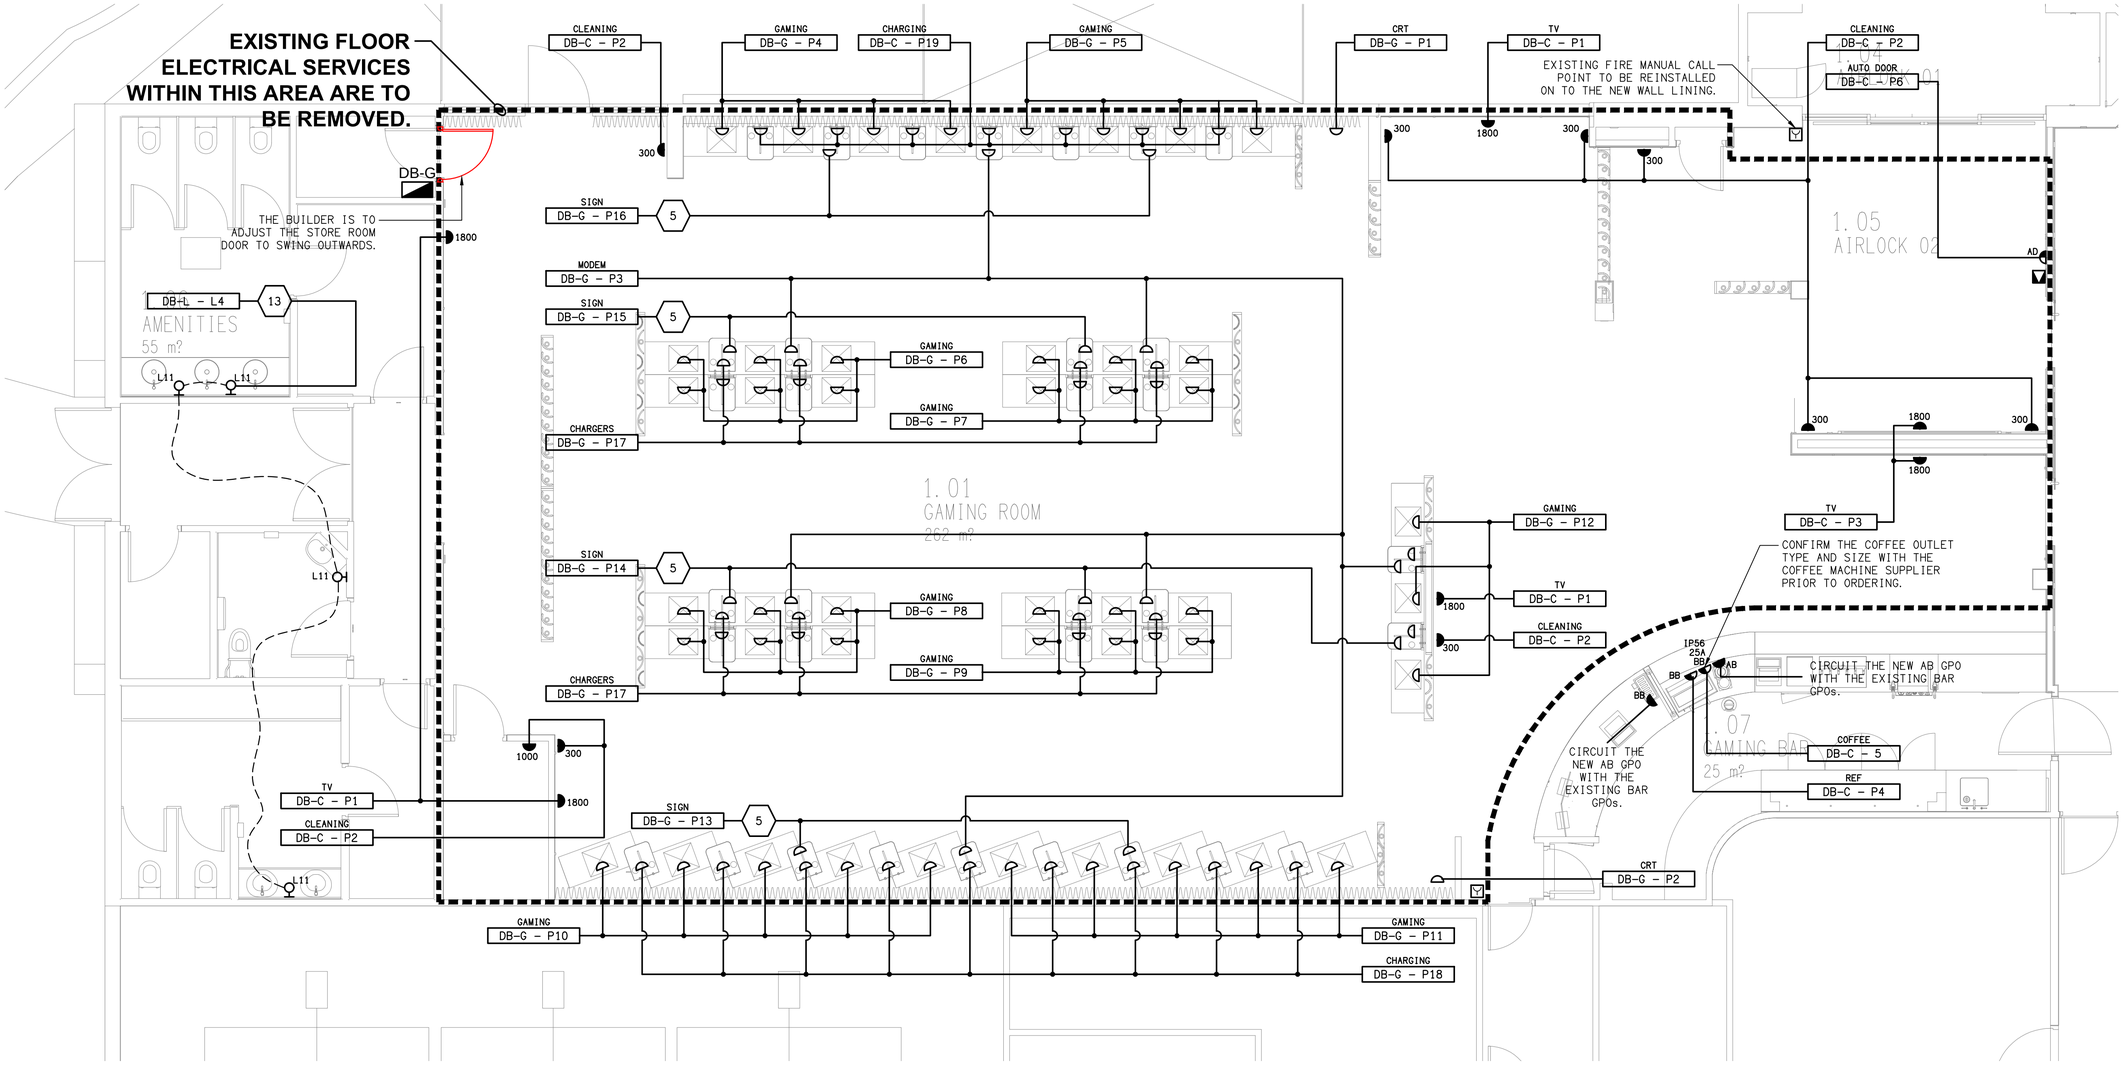

ELECTRICAL DESIGN GROUP BRISBANE PTY LTD
ACN 092 710 793

TRADING AS:
ELECTRICAL DESIGN GROUP

THE COPYRIGHT OF THIS DRAWING REMAINS THE PROPERTY OF THE ELECTRICAL DESIGN GROUP.

USE FIGURED DIMENSIONS IN PREFERENCE TO SCALE.

ALL DIMENSIONS TO BE VERIFIED ONSITE.

ELECTRICAL DESIGN GROUP
ELECTRICAL BUILDING SERVICES CONSULTANTS
BRISBANE GOLD COAST

P.O.Box 15, Sherwood Q.4075
Phone: (07) 3278 4375
Email: brisbane@edg.net.au
Web: www.edg.net.au

PROJECT:
KALLANGUR TAVERN

1517 ANZAC AVENUE, KALLANGUR

REV:	DESCRIPTION:	DATE:
B	TENDER	29/10/2025

DRAWING:
ELECTRICAL SERVICES
GAMING ROOM & BAR FLOOR PLAN

SCALE: 1:50 AT A1

PROJECT NO:	DRAWING NO:	REVISION:
C3648a	E04	B