
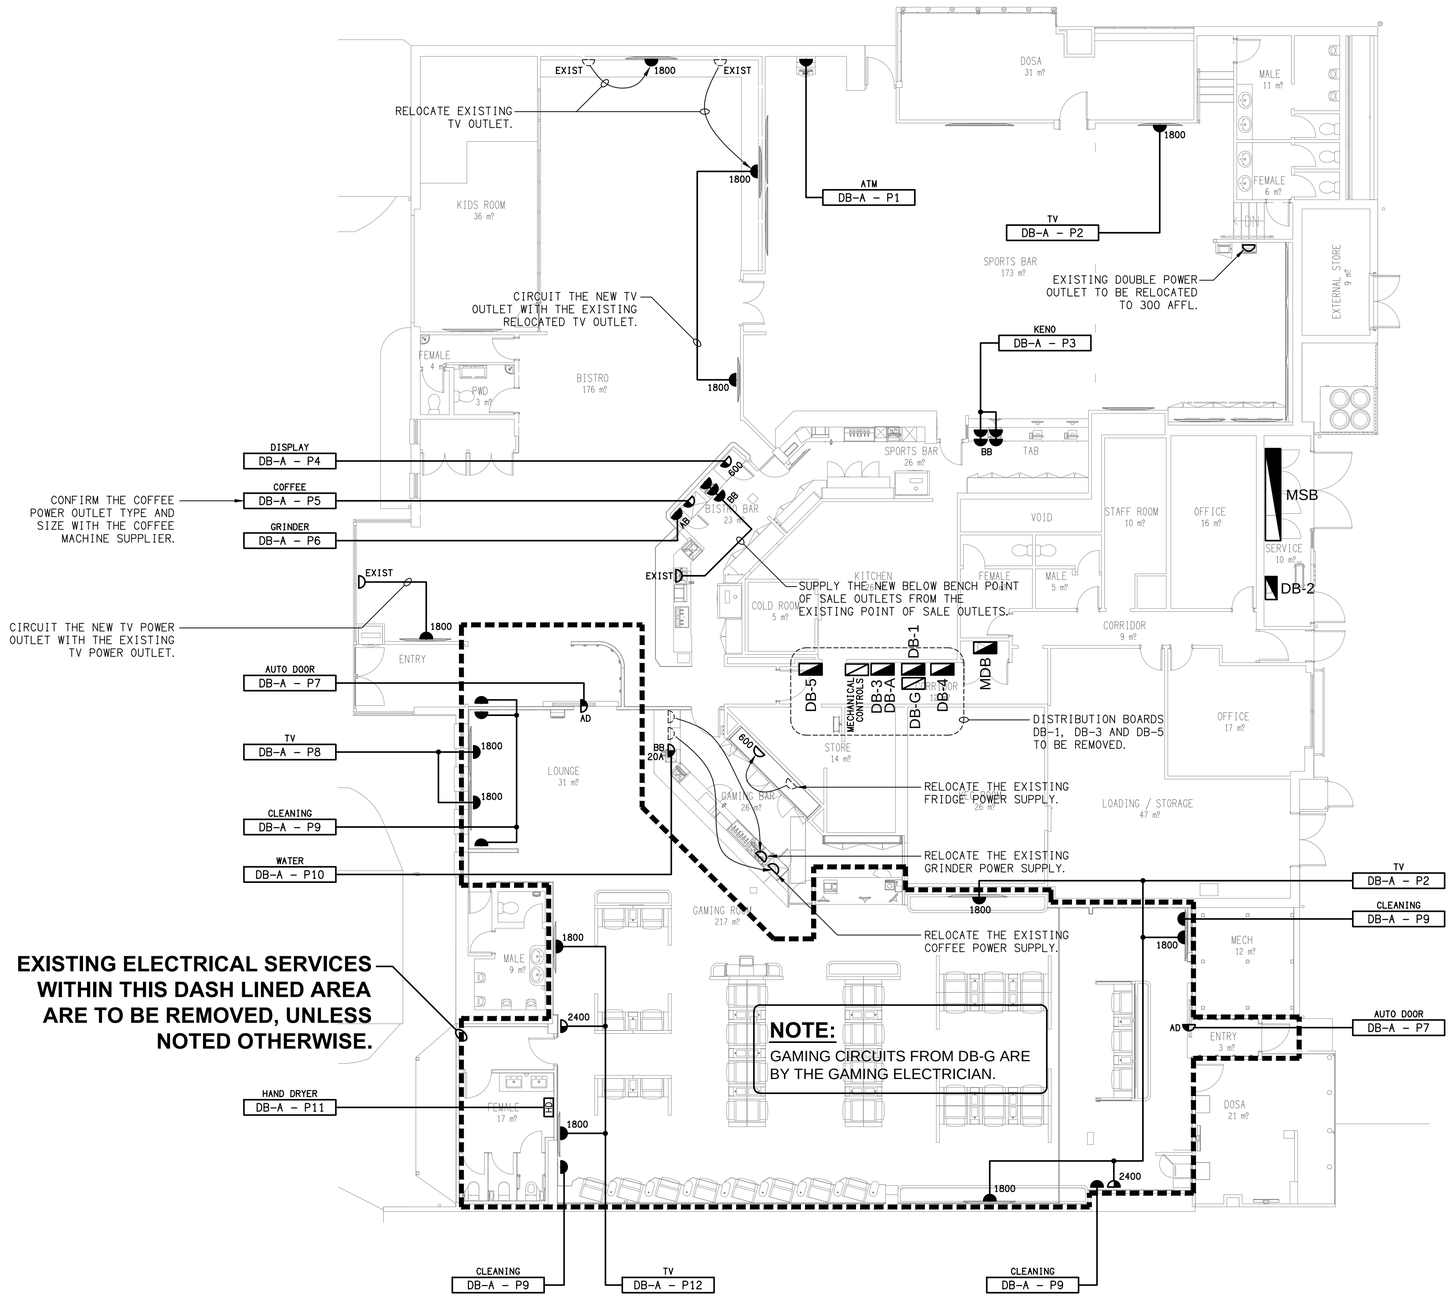


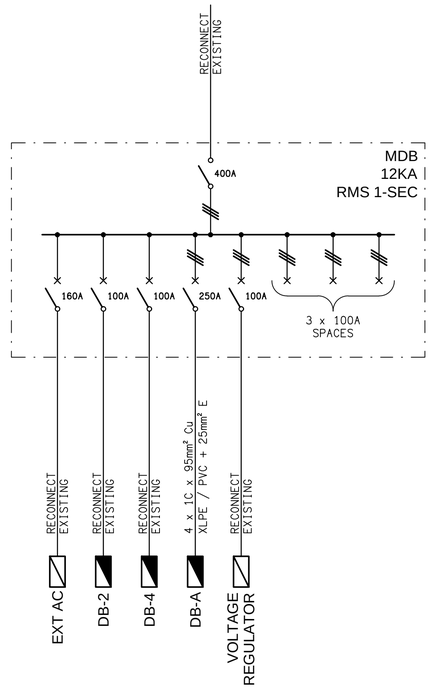

SCHEMATIC

POWER CONFGURATION

NOT TO SCALE

REV:	DESCRIPTION:	DATE:
B	TENDER	18/09/2026

ELECTRICAL DESIGN GROUP BRISBANE PTY LTD
ACN 092 710 793

TRADING AS:
ELECTRICAL DESIGN GROUP

THE COPYRIGHT OF THIS DRAWING REMAINS THE PROPERTY OF THE ELECTRICAL DESIGN GROUP.

USE FIGURED DIMENSIONS IN PREFERENCE TO SCALE.

ALL DIMENSIONS TO BE VERIFIED ONSITE.

ELECTRICAL DESIGN GROUP
ELECTRICAL BUILDING SERVICES CONSULTANTS
BRISBANE GOLD COAST

P.O.Box 15, Sherwood Qld 4075
Phone: 0418 893 338
Email: brisbane@edg.net.au
Web: www.edg.net.au

PROJECT:
CAPTAIN COOK TAVERN, KIPPA RING

PENINSULA FAIR SHOPPING CENTRE, ANZAC AVE, KIPPA RING

DRAWING:
ELECTRICAL SERVICES
FLOOR PLAN

SCALE:	AT	PROJECT NO:	DRAWING NO:	REVISION:
1:100	A1	C3813a	E03	B