

LEGEND

MSB	EXISTING MAIN SWITCH BOARD (MSB) TO REMAIN AS IS.
DB-B	NEW DISTRIBUTION BOARD DB-B.
DB-G	EXISTING DISTRIBUTION BOARD DB-G TO BE MODIFIED.
	SWITCHBOARD / CONTROL PANEL NOT PROVIDED AS PART OF THE ELECTRICAL SUBCONTRACT.
	SINGLE POWER OUTLET.
	DOUBLE POWER OUTLET.
	SINGLE PHASE ISOLATOR.
	THREE PHASE ISOLATOR.
	SIGNAGE CONNECTION.
SPx	LIGHTING CONTROL SWITCHPANEL, TYPE x.
	CIRCUIT LINE.
	SWITCH LINE.
DB-x - Py	POWER CIRCUIT DESIGNATION. DENOTES DB AND CIRCUIT.
xx	LIGHTING CONTROL CHANNEL REFERENCE.
	ELECTRICAL EQUIPMENT AS NOTED.
	REFER TO DETAIL NOTED FOR THE AREA SHOWN HATCHED. ADDITIONAL OUTLETS & FITTINGS MAY BE SHOWN ON DETAIL.
RD01	RD01: EXISTING RECESSED DOWNLIGHT TO BE REPLACED WITH NEW.
RD02	RD02: EXSTING RECESSED DOWNLIGHT TO BE REPLACED WITH NEW.
RD03	RD03: RECESSED DOWNLIGHT.
RDE	RDE: EXISTING RECESSED DOWNLIGHT TO BE REMOVED.
TL01	TL01: EXISTING TRACK AND TRACK LIGHT FITTING TO BE REPLACED WITH NEW.
TL02	TL02: TRACK LIGHT TO SUPPLEMENT THE TL01 LIGHT FITTINGS.
SLE	SLE: EXISTING SURFACE MOUNTED FITTING TO BE REMOVED.
S1	S1: CEILING PELMET STRIP LIGHT.
S2	S2: HAND BASIN MIRROR STRIP LIGHT.
S3	S3: COUNTER FRONT STRIP LIGHT.
S4	S4: ISLAND BAR SHELVING STRIP LIGHT.
FS01	FL01: EXTERNAL FESTOON LIGHTS.
BL01	BL01: EXISTING TREE BUD LIGHTS TO BE REPLACED WITH NEW.
PD01	PD01: EXISTING DECORATIVE PENDANT TO BE REPLACED WITH NEW.
PD02	PD02: DECORATIVE PENDANT.
PD03	PD03: DECORATIVE PENDANT.
PD04	PD04: DECORATIVE PENDANT.
PD05	PD05: DECORATIVE PENDANT.
PD06	PD06: EXISTING POOL TABLE LIGHT TO BE REPLACED WITH NEW.
WL01	WL01: EXISTING WALL LIGHT TO BE REPLACED WITH NEW.
HRE	HRE: EXISTING HEATER TO BE RETAINED.

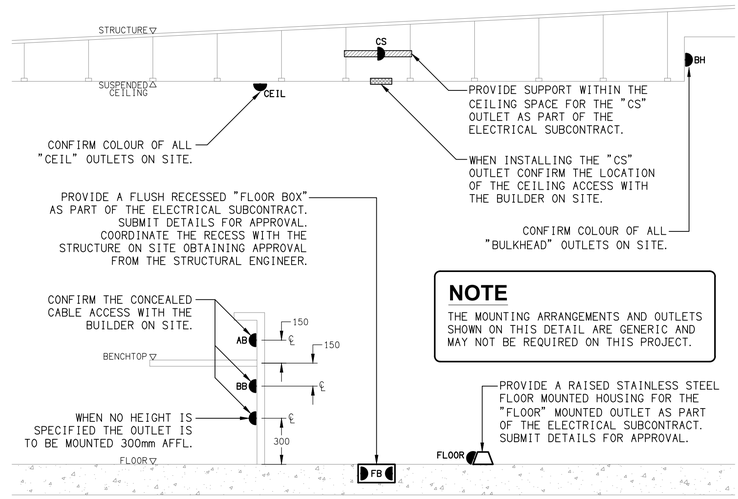

NOTE
THE MOUNTING ARRANGEMENTS AND OUTLETS SHOWN ON THIS DETAIL ARE GENERIC AND MAY NOT BE REQUIRED ON THIS PROJECT.

DETAIL
TYPICAL OUTLET MOUNTINGS
NOT TO SCALE

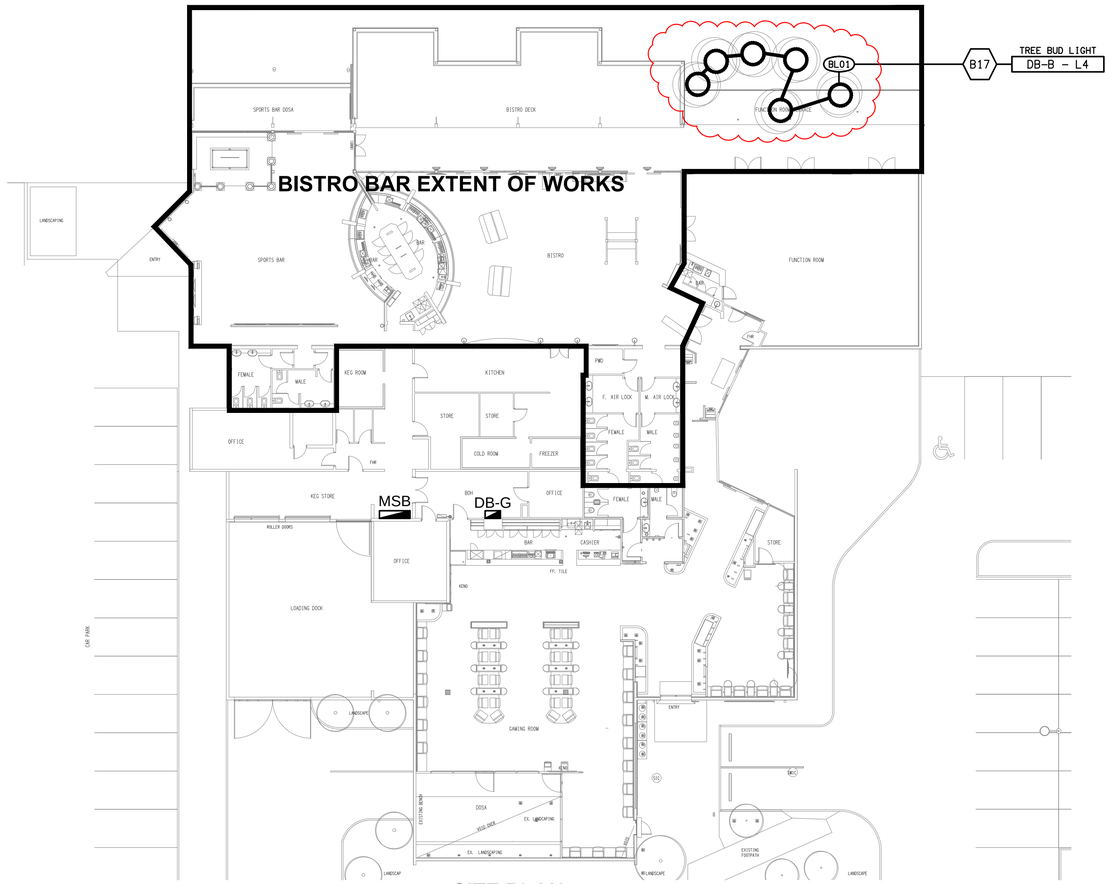

SITE PLAN
BISTRO BAR EXTENT OF WORKS
SCALE 1: 200

REV:	DESCRIPTION:	DATE:
C	TENDER	25/09/2026

ELECTRICAL DESIGN GROUP BRISBANE PTY LTD
ACN 092 710 793

TRADING AS:
ELECTRICAL DESIGN GROUP

THE COPYRIGHT OF THIS DRAWING REMAINS THE PROPERTY OF THE ELECTRICAL DESIGN GROUP.

USE FIGURED DIMENSIONS IN PREFERENCE TO SCALE.

ALL DIMENSIONS TO BE VERIFIED ONSITE.

ELECTRICAL DESIGN GROUP
ELECTRICAL BUILDING SERVICES CONSULTANTS
BRISBANE GOLD COAST

P.O.Box 15, Sherwood Q.4075
Phone: (07) 3278 4375
Email: brisbane@edg.net.au
Web: www.edg.net.au

PROJECT:
DUBLIN DOCKS TAVERN, BIGGERA WATERS
BISTRO BAR

HARBOURTOWN SHOPPING CENTRE, BIGGERA WATERS

DRAWING:
ELECTRICAL SERVICES
LEGEND & DETAILS

SCALE:	PROJECT NO:	DRAWING NO:	REVISION:
AS SHOWN AT A1	C3824a	E01	C