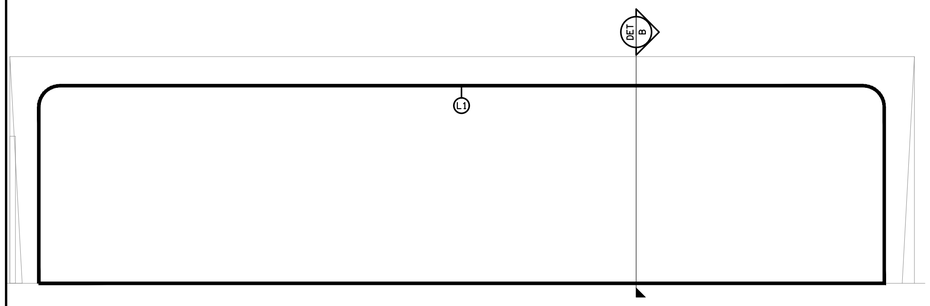

DETAIL A
L1 LIGHTING ELEVATION
SCALE 1: 50

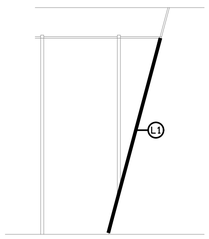

DETAIL B
L1 LIGHTING SECTION
SCALE 1: 50

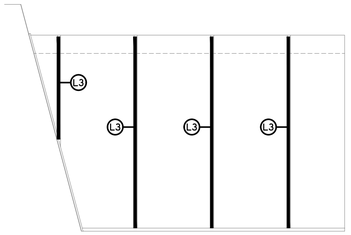

DETAIL C
L3 LIGHTING ELEVATION
SCALE 1: 50

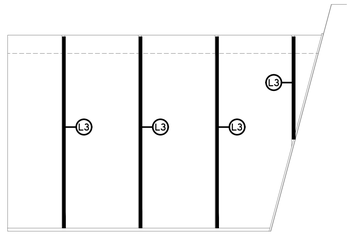

DETAIL D
L3 LIGHTING ELEVATION
SCALE 1: 50

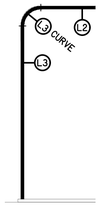

DETAIL E
L3 / L2 LIGHTING SECTION
SCALE 1: 50

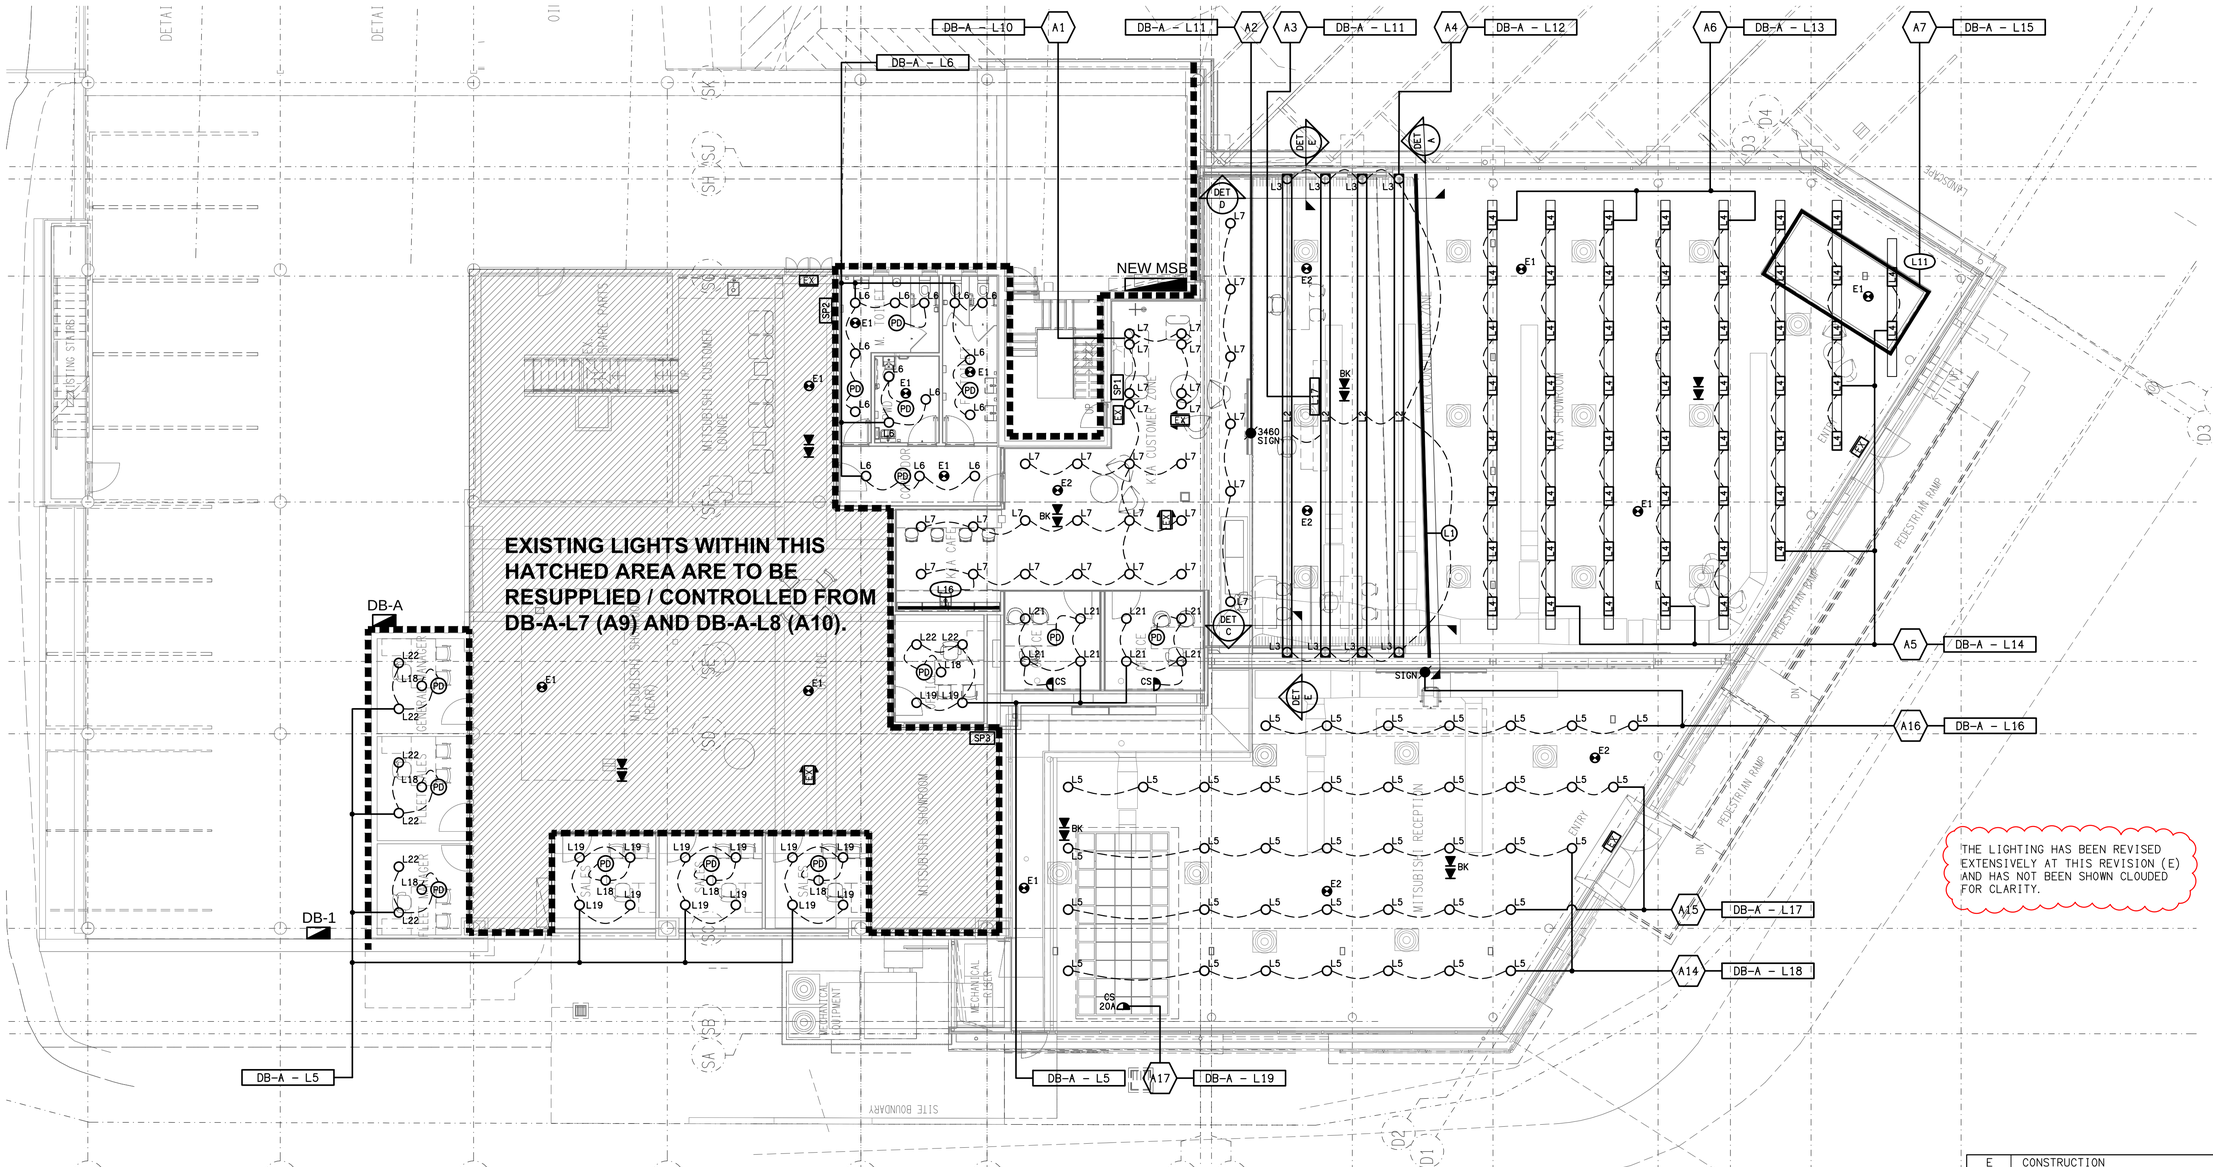

REV:	DESCRIPTION:	DATE:
E	CONSTRUCTION	06/08/2025

ELECTRICAL DESIGN GROUP BRISBANE PTY LTD
ACN 092 710 793

TRADING AS:
ELECTRICAL DESIGN GROUP

THE COPYRIGHT OF THIS DRAWING REMAINS THE PROPERTY OF THE ELECTRICAL DESIGN GROUP.

USE FIGURED DIMENSIONS IN PREFERENCE TO SCALE.

ALL DIMENSIONS TO BE VERIFIED ONSITE.

ELECTRICAL DESIGN GROUP
ELECTRICAL BUILDING SERVICES CONSULTANTS
BRISBANE GOLD COAST

P.O.Box 15, Sherwood Q.4075
Phone: (07) 3278 4375
Email: brisbane@edg.net.au
Web: www.edg.net.au

PROJECT:
TOOWONG KIA & MITSUBISHI

601 MILTON ROAD, TOOWONG

DRAWING:
ELECTRICAL SERVICES
GROUND LEVEL SHOWROOM
REFLECTED CEIING PLAN

SCALE:	AT	PROJECT NO:	DRAWING NO:	REVISION:
1:100	A1	C3227a	E05	E