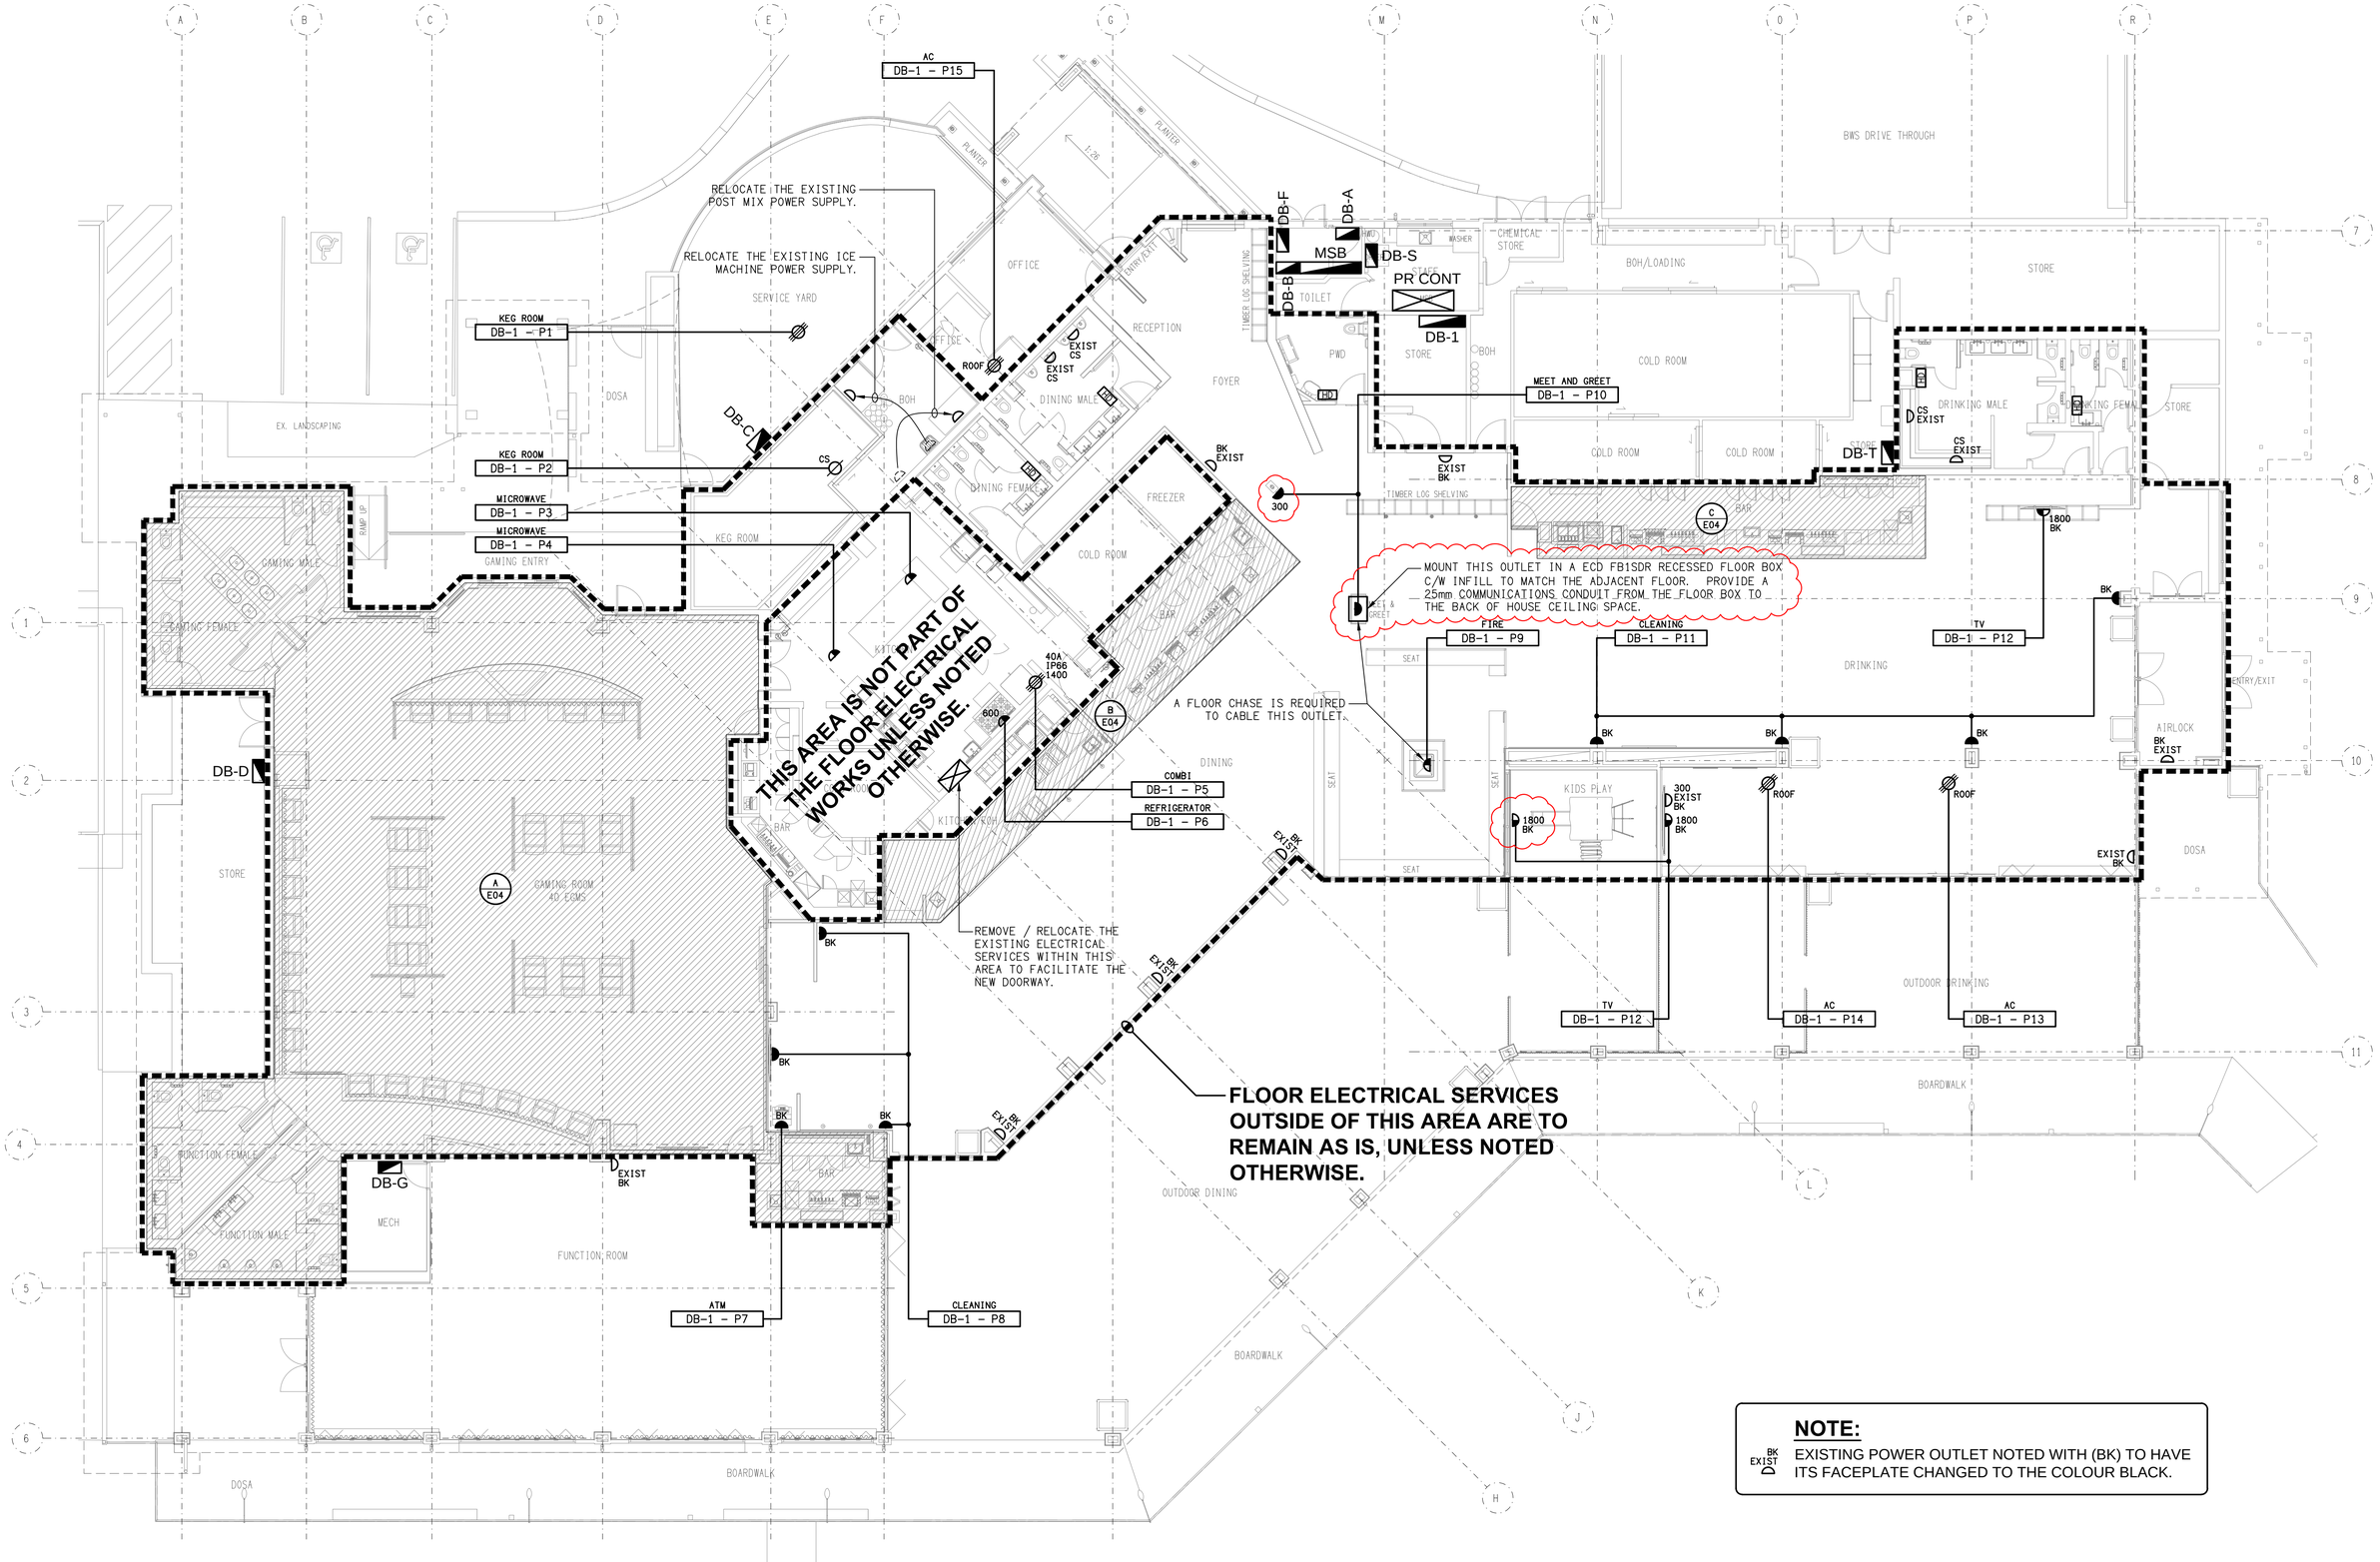

NOTE:

BK EXIST — EXISTING POWER OUTLET NOTED WITH (BK) TO HAVE ITS FACEPLATE CHANGED TO THE COLOUR BLACK.

REV:	DESCRIPTION:	DATE:
D	CONSTRUCTION	23/06/2025

ELECTRICAL DESIGN GROUP BRISBANE PTY LTD
ACN 092 710 793

TRADING AS:
ELECTRICAL DESIGN GROUP

THE COPYRIGHT OF THIS DRAWING REMAINS THE PROPERTY OF THE ELECTRICAL DESIGN GROUP.

USE FIGURED DIMENSIONS IN PREFERENCE TO SCALE.

ALL DIMENSIONS TO BE VERIFIED ONSITE.

ELECTRICAL DESIGN GROUP
ELECTRICAL BUILDING SERVICES CONSULTANTS
BRISBANE GOLD COAST

P.O.Box 15, Sherwood Q.4075
Phone: (07) 3278 4375
Email: brisbane@edg.net.au
Web: www.edg.net.au

PROJECT:
WATERFRONT HOTEL, DIDDILLIBAH

2 / 46 DAVID LOW WAY, DIDDILLIBAH, SUNSHINE COAST

DRAWING:
ELECTRICAL SERVICES
FLOOR PLAN

SCALE: 1:100 AT A1

PROJECT NO:	DRAWING NO:	REVISION:
C3391a	E03	D