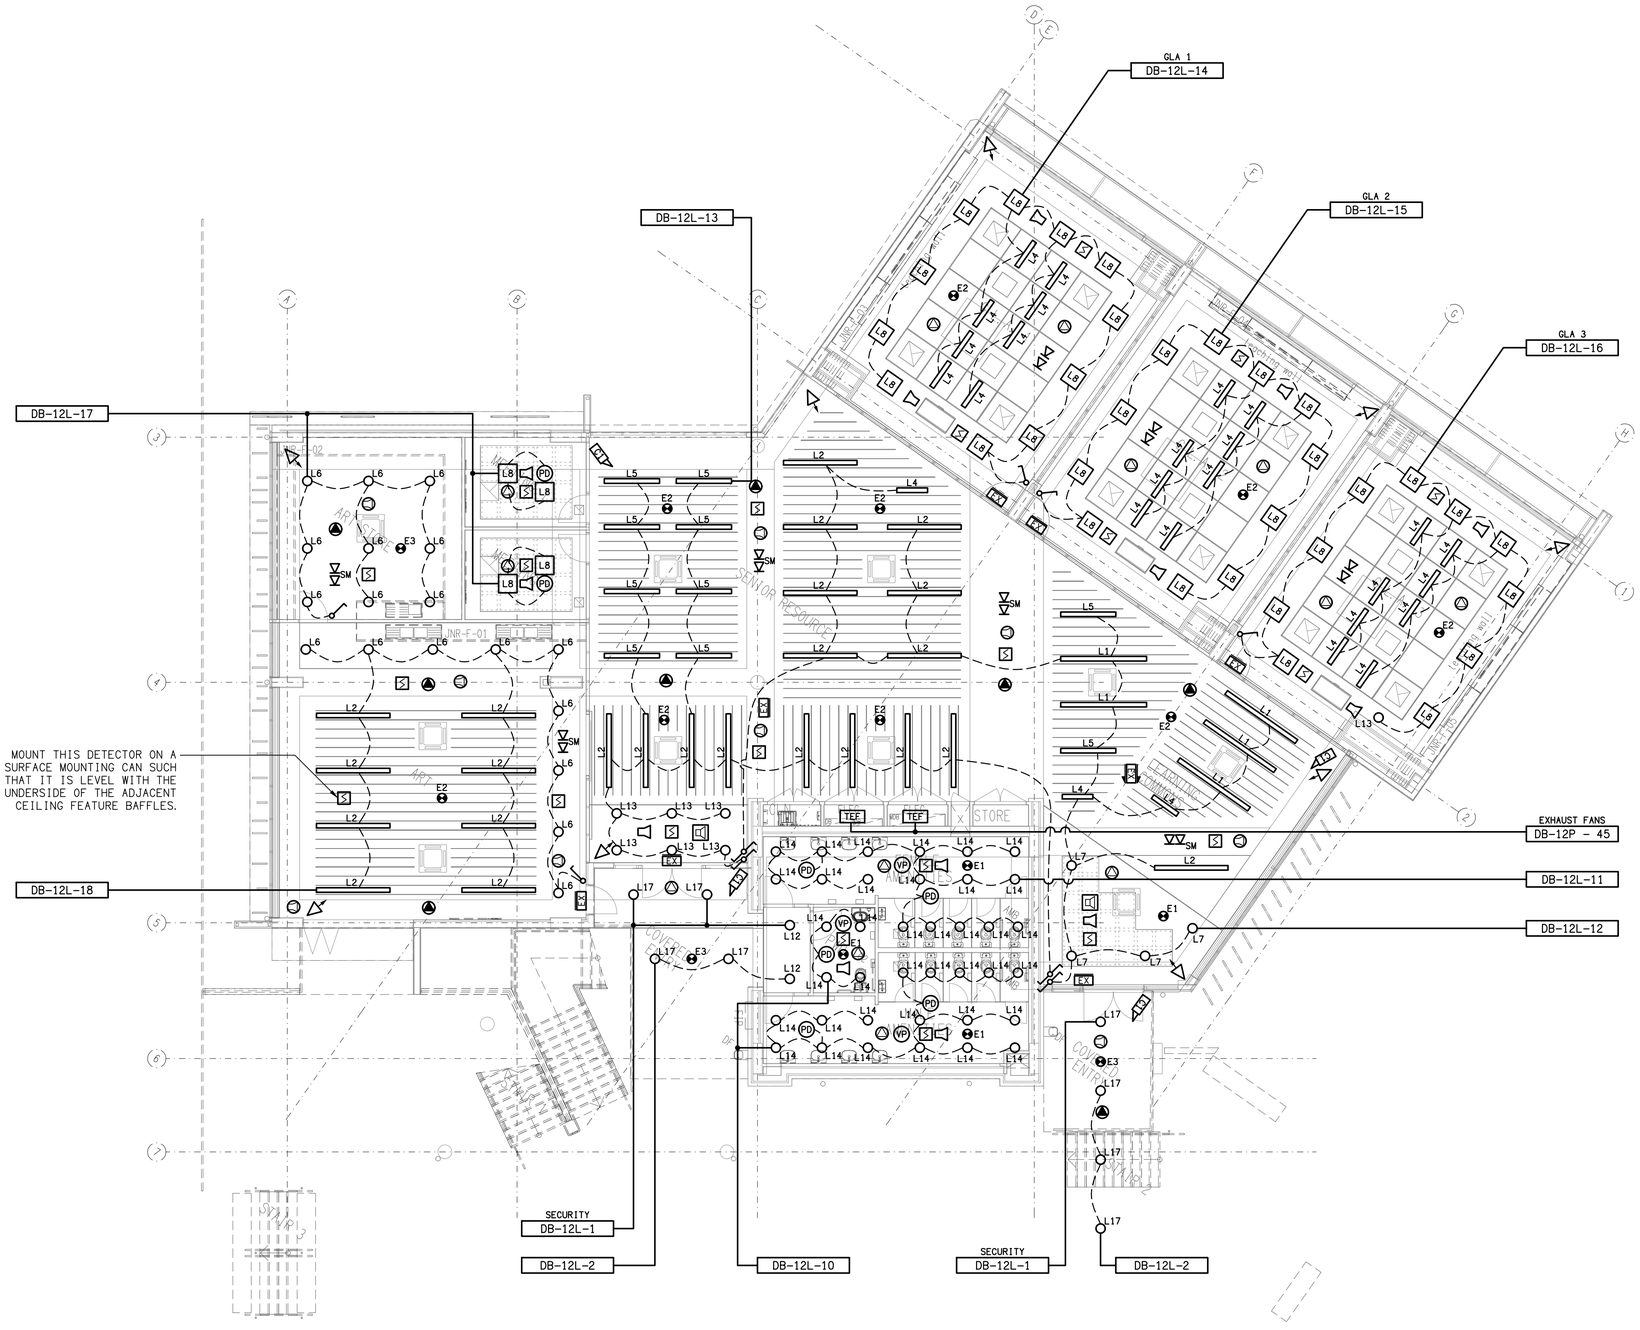

B	TENDER	26/01/2026
REV:	DESCRIPTION:	DATE:

ELECTRICAL DESIGN GROUP BRISBANE PTY LTD
ACN 092 710 793

TRADING AS:
ELECTRICAL DESIGN GROUP

THE COPYRIGHT OF THIS DRAWING REMAINS THE PROPERTY OF THE ELECTRICAL DESIGN GROUP.

USE FIGURED DIMENSIONS IN PREFERENCE TO SCALE.

ALL DIMENSIONS TO BE VERIFIED ONSITE.

ELECTRICAL DESIGN GROUP
ELECTRICAL BUILDING SERVICES CONSULTANTS
BRISBANE GOLD COAST

P.O.Box 15, Sherwood Q.4075
Phone: (07) 3278 4375
Email: brisbane@edg.net.au
Web: www.edg.net.au

PROJECT:
KINGS CHRISTIAN COLLEGE
CHAMBERS FLAT, SENIOR SCHOOL CHA12

38-112 ANZAC AVENUE, CHAMBERS FLAT

DRAWING:
ELECTRICAL SERVICES
LEVEL 1
REFLECTED CEILING PLAN

SCALE:		PROJECT NO:	DRAWING NO:	REVISION:
1:100	AT A1	**C3474a**	**E08**	**B**