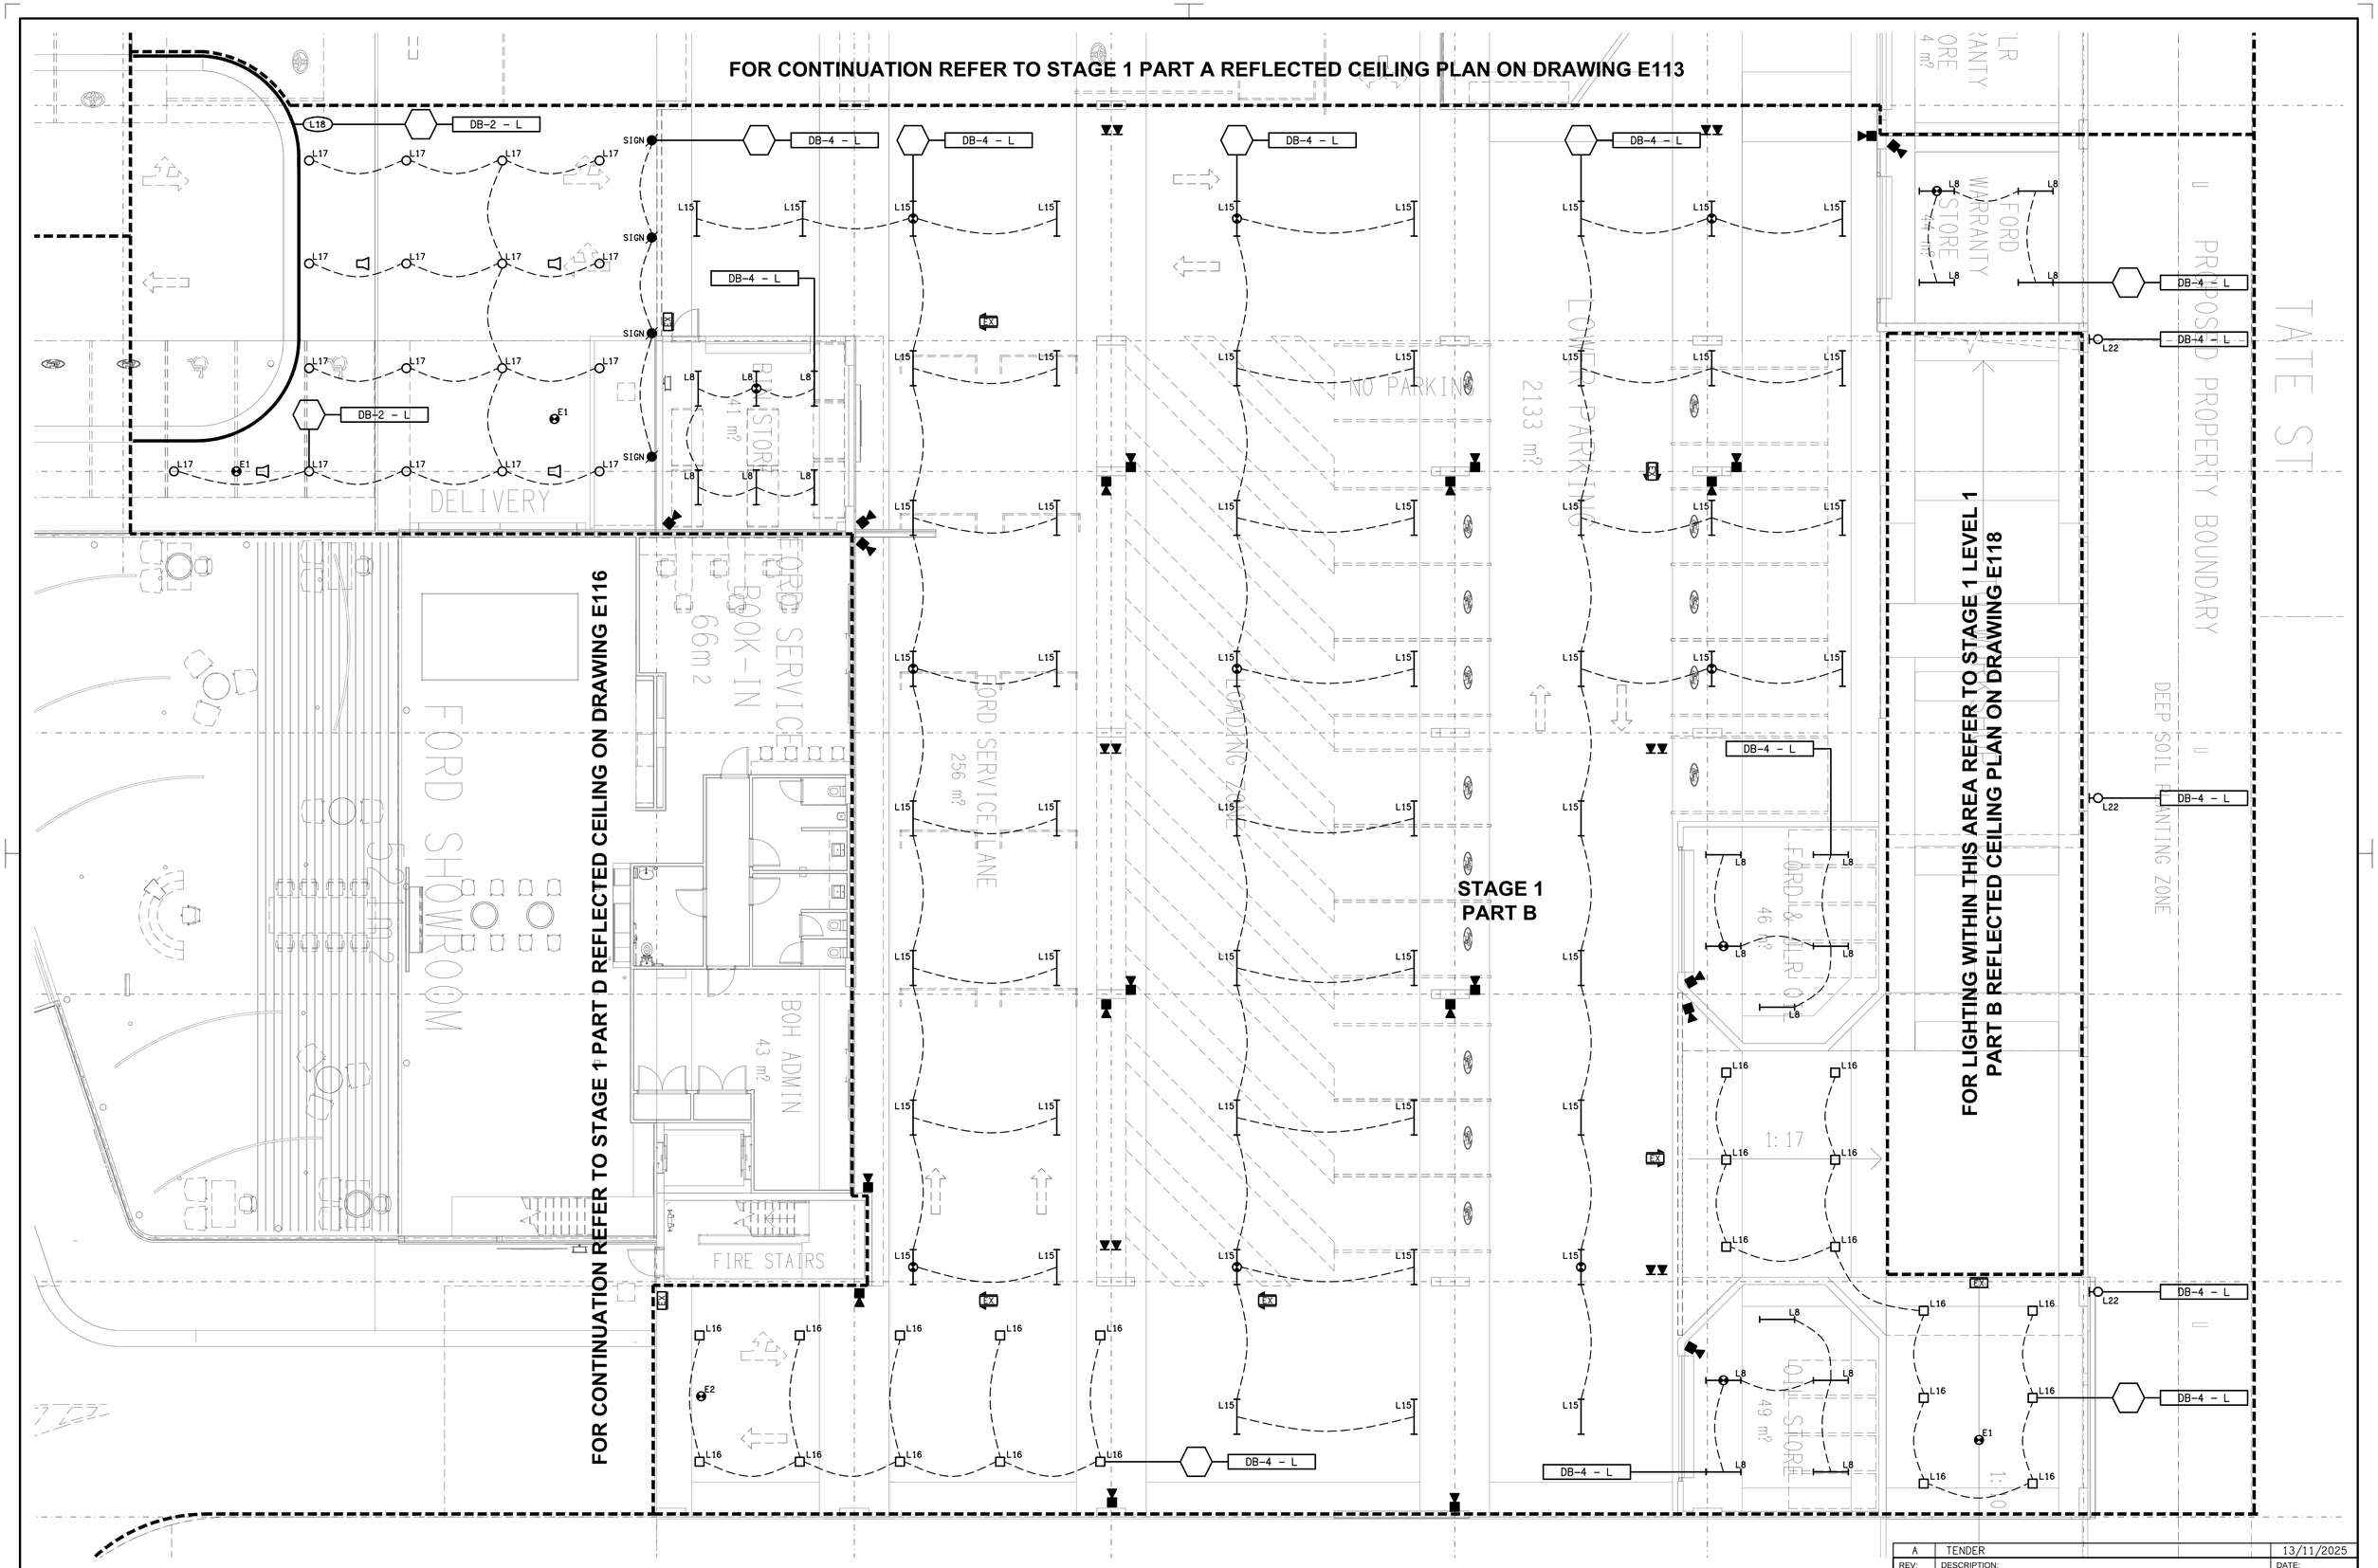

REV:	DESCRIPTION:	DATE:
A	TENDER	13/11/2025

ELECTRICAL DESIGN GROUP BRISBANE PTY LTD
ACN 092 710 793

TRADING AS:
ELECTRICAL DESIGN GROUP

THE COPYRIGHT OF THIS DRAWING REMAINS THE PROPERTY OF THE ELECTRICAL DESIGN GROUP.

USE FIGURED DIMENSIONS IN PREFERENCE TO SCALE.

ALL DIMENSIONS TO BE VERIFIED ONSITE.

ELECTRICAL DESIGN GROUP
ELECTRICAL BUILDING SERVICES CONSULTANTS
BRISBANE GOLD COAST
P.O.Box 15, Sherwood Q.4075
Phone: (07) 3278 4375
Email: brisbane@edg.net.au
Web: www.edg.net.au

PROJECT:
EAGERS 151 SANDGATE ROAD, ALBION

BRISBANE, QUEENSLAND

DRAWING:
ELECTRICAL SERVICES
STAGE 1 GROUND LEVEL
PART B REFLECTED CEILING PLAN

SCALE: 1:100 AT A1

PROJECT NO: **C3531a**

DRAWING NO: **E114**

REVISION: **A**