
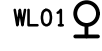
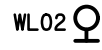
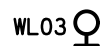
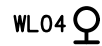
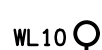
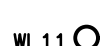
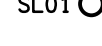
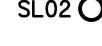
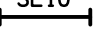
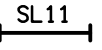
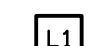


## LEGEND

|                                                                                     |           |   |
|-------------------------------------------------------------------------------------|-----------|---|
|    | MDB       | EXISTING MAIN DISTRIBUTION BOARD.                                                                          |
|    | DB-G      | EXISTING GAMING DISTRIBUTION BOARD.                                                                        |
|    | DB-K      | EXISTING KITCHEN DISTRIBUTION BOARD.                                                                       |
|    | DB-O      | EXISTING OFFICE DISTRIBUTION BOARD.                                                                        |
|    | DB-B      | NEW DISTRIBUTION BOARD.                                                                                    |
|    |           | SWITCHBOARD / CONTROL PANEL NOT PROVIDED AS PART OF THE ELECTRICAL SUBCONTRACT.                            |
|    |           | SINGLE POWER OUTLET.                                                                                       |
|    |           | DOUBLE POWER OUTLET.                                                                                       |
|    | EXIST     | EXISTING POWER OUTLET TO REMAIN AS NOTED.                                                                  |
|    |           | SIGNAGE CONNECTION.                                                                                        |
|    |           | SINGLE PHASE ISOLATOR.                                                                                     |
|    |           | THREE PHASE ISOLATOR.                                                                                      |
|    | AC        | OUTSIDE AIR FAN GPO INTERFACED TO THE ROOMS AIR CONDITIONING.                                              |
|    | TE        | TOILET EXHAUST FAN GPO INTERFACED TO THE ROOMS LIGHTING.                                                   |
|    | SPx       | LIGHTING CONTROL SWITCHPANEL, TYPE x.                                                                      |
|    | PD        | LIGHTING CONTROL PRESENCE DETECTOR.                                                                        |
|    |           | ONE-WAY LIGHT SWITCH.                                                                                      |
|    |           | CIRCUIT LINE.                                                                                              |
|   |           | SWITCH LINE.                                                                                               |
|  | DB-x - Py | POWER CIRCUIT DESIGNATION.<br>DENOTES DB AND CIRCUIT.                                                      |
|  | xx        | LIGHTING CONTROL CHANNEL REFERENCE.                                                                        |
|  |           | ELECTRICAL EQUIPMENT AS NOTED.                                                                             |
|  |           | REFER TO DETAIL NOTED FOR THE AREA SHOWN HATCHED.<br>ADDITIONAL OUTLETS & FITTINGS MAY BE SHOWN ON DETAIL. |
|  | E1        | GENERAL CEILING RECESSED LED EMERGENCY LIGHT, WHITE.                                                       |
|  | E2        | GENERAL CEILING RECESSED LED EMERGENCY LIGHT, BLACK.                                                       |
|  | EX        | EMERGENCY LED EXIT LIGHT, WHITE.                                                                           |
|  | FIP       | FIRE INDICATOR PANEL.                                                                                      |
|  | SMD       | SMOKE DETECTOR. WHITE UNLESS NOTED AS BK THEN BLACK.                                                       |
|  | SMD       | CONCEALED SPACE SMOKE DETECTOR.                                                                            |
|  | ASMD      | ASPIRATING SMOKE DETECTOR. THERMAL DETECTOR. TYPE x.                                                       |
|  | TDPD      | THERMAL DUCT PROBE DETECTOR.                                                                               |
|  | RFA       | RECESSES FIRE ALARM SPEAKER. WHITE UNLESS NOTED AS BK THEN BLACK.                                          |
|  | SFA       | SURFACE MOUNTED FIRE ALARM SPEAKER.                                                                        |
|  | FAS       | FIRE ALARM HORN SPEAKER.                                                                                   |
|  | FVI       | FIRE ALARM VISUAL INDICATOR.                                                                               |
|  | FADI      | FIRE ALARM DOOR INTERFACE.                                                                                 |
|  | CR-A      | ACCOMMODATION LEVEL COMMUNICATIONS RACK.                                                                   |
|  | ACAT6     | ACCOMMODATION LEVEL CAT 6 COMMUNICATION OUTLET.                                                            |
|  | FS01      | FS01: NEW FESTOON LIGHTING SYSTEM.                                                                         |

## LEGEND

|                                                                                     |   |
|-------------------------------------------------------------------------------------|---|
|    | WL01: DECORATIVE GAMING ROOM BRASS WALL LIGHT.                                                      |
|    | WL02: DECORATIVE SPORTS BAR BRONZE WALL LIGHT.                                                      |
|    | WL03: DECORATIVE SPORTS BAR GRAPHITE MATT BRASS WALL LIGHT.                                         |
|    | WL04: DECORATIVE BRASS WALL LIGHT.                                                                  |
|    | WL05: COLUMN MOUNTED ADJUSTABLE PLAY EQUIPMENT BLACK SPOT LIGHT.                                    |
|    | WL10: EXTERNAL DECORATIVE WALL LIGHT.                                                               |
|    | WL11: EXTERNAL DECORATIVE WALL LIGHT.                                                               |
|    | RD01: 90 DIAZ RECESSED DOWNLIGHT, WHITE.                                                            |
|    | RD02: ADJUSTABLE 75 DIA RECESSED DOWNLIGHT, WHITE.                                                  |
|    | RD03: EXISTING RECESSED DOWNLIGHT.                                                                  |
|    | RD04: NARROW BEAM 90 DIA RECESSED DOWNLIGHT, WHITE.                                                 |
|    | RD05: 90 DIA RECESSED DOWNLIGHT, BLACK.                                                             |
|    | F01: EXISTING CEILING FAN AND CONTROLS TO BE REINSTATED.                                            |
|    | SL01: LARGE DECORATIVE SURFACE MOUNTED SPHERE.                                                      |
|    | SL02: SMALL DECORATIVE SURFACE MOUNTED SPHERE.                                                      |
|    | SL10: REPLACE THE EXISTING 1200 LONG SURFACE IP66 BATTEN.                                           |
|    | SL11: 1200 LONG SURFACE IP66 BATTEN C/W INTERNAL SENSOR.                                            |
|    | L1: 600 X 600 PLATE PANEL LIGHT C/W PB RECESS KIT.                                                  |
|    | S1: WARM WHITE STRAIGHT LED STRIP LIGHT RECESSED INTO THE CEILING.                                  |
|    | S2: WARM WHITE STRAIGHT LED STRIP LIGHT RECESSED INTO THE CEILING.                                  |
|    | S3: WARM WHITE STRAIGHT LED STRIP LIGHT RECESSED INTO THE CEILING.                                  |
|   | S4: WARM WHITE STRAIGHT LED STRIP LIGHT RECESSED INTO THE CEILING.                                  |
|  | S5: WARM WHITE STRAIGHT LED STRIP LIGHT CONFIGURED IN A RECTANGLE RECESSED INTO THE GAMING CEILING. |
|  | S6: WARM WHITE FLEXIBLE LED STRIP LIGHT MOUNTED WITHIN THE REAR BAR JOINERY.                        |
|  | S7: WARM WHITE STRAIGHT LED STRIP LIGHT MOUNTED WITHIN THE BAR FRONT.                               |
|  | S8: WARM WHITE STRAIGHT LED STRIP LIGHT MOUNTED WITHIN THE BAR FRONT.                               |
|  | S9: ENTRY SURFACE MOUNTED 25DIA RGB LED STRIPS.                                                     |
|  | S10: WARM WHITE STRAIGHT LED STRIP LIGHT MOUNTED BEHIND THE TV IN A RECTANGULAR CONFIGURATION.      |
|  | S11: WARM WHITE FLEXIBLE LED STRIP LIGHT MOUNTED WITHIN THE GAMING SCREEN.                          |
|  | S12: WARM WHITE STRAIGHT LED STRIP LIGHT RECESSED INTO THE CEILING.                                 |
|  | S13: WARM WHITE IP66 LED STRIP LIGHT MOUNTED VERTICALLY UP THE WALL.                                |
|  | S14: STRAIGHT LED STRIP LIGHT MOUNTED UNDER THE OVERHEAD CUPBOARD.                                  |
|  | G1: GAMING BASE FOOT REST LED STRIP LIGHT SUPPLIED BY THE GAMING ELECTRICIAN.                       |

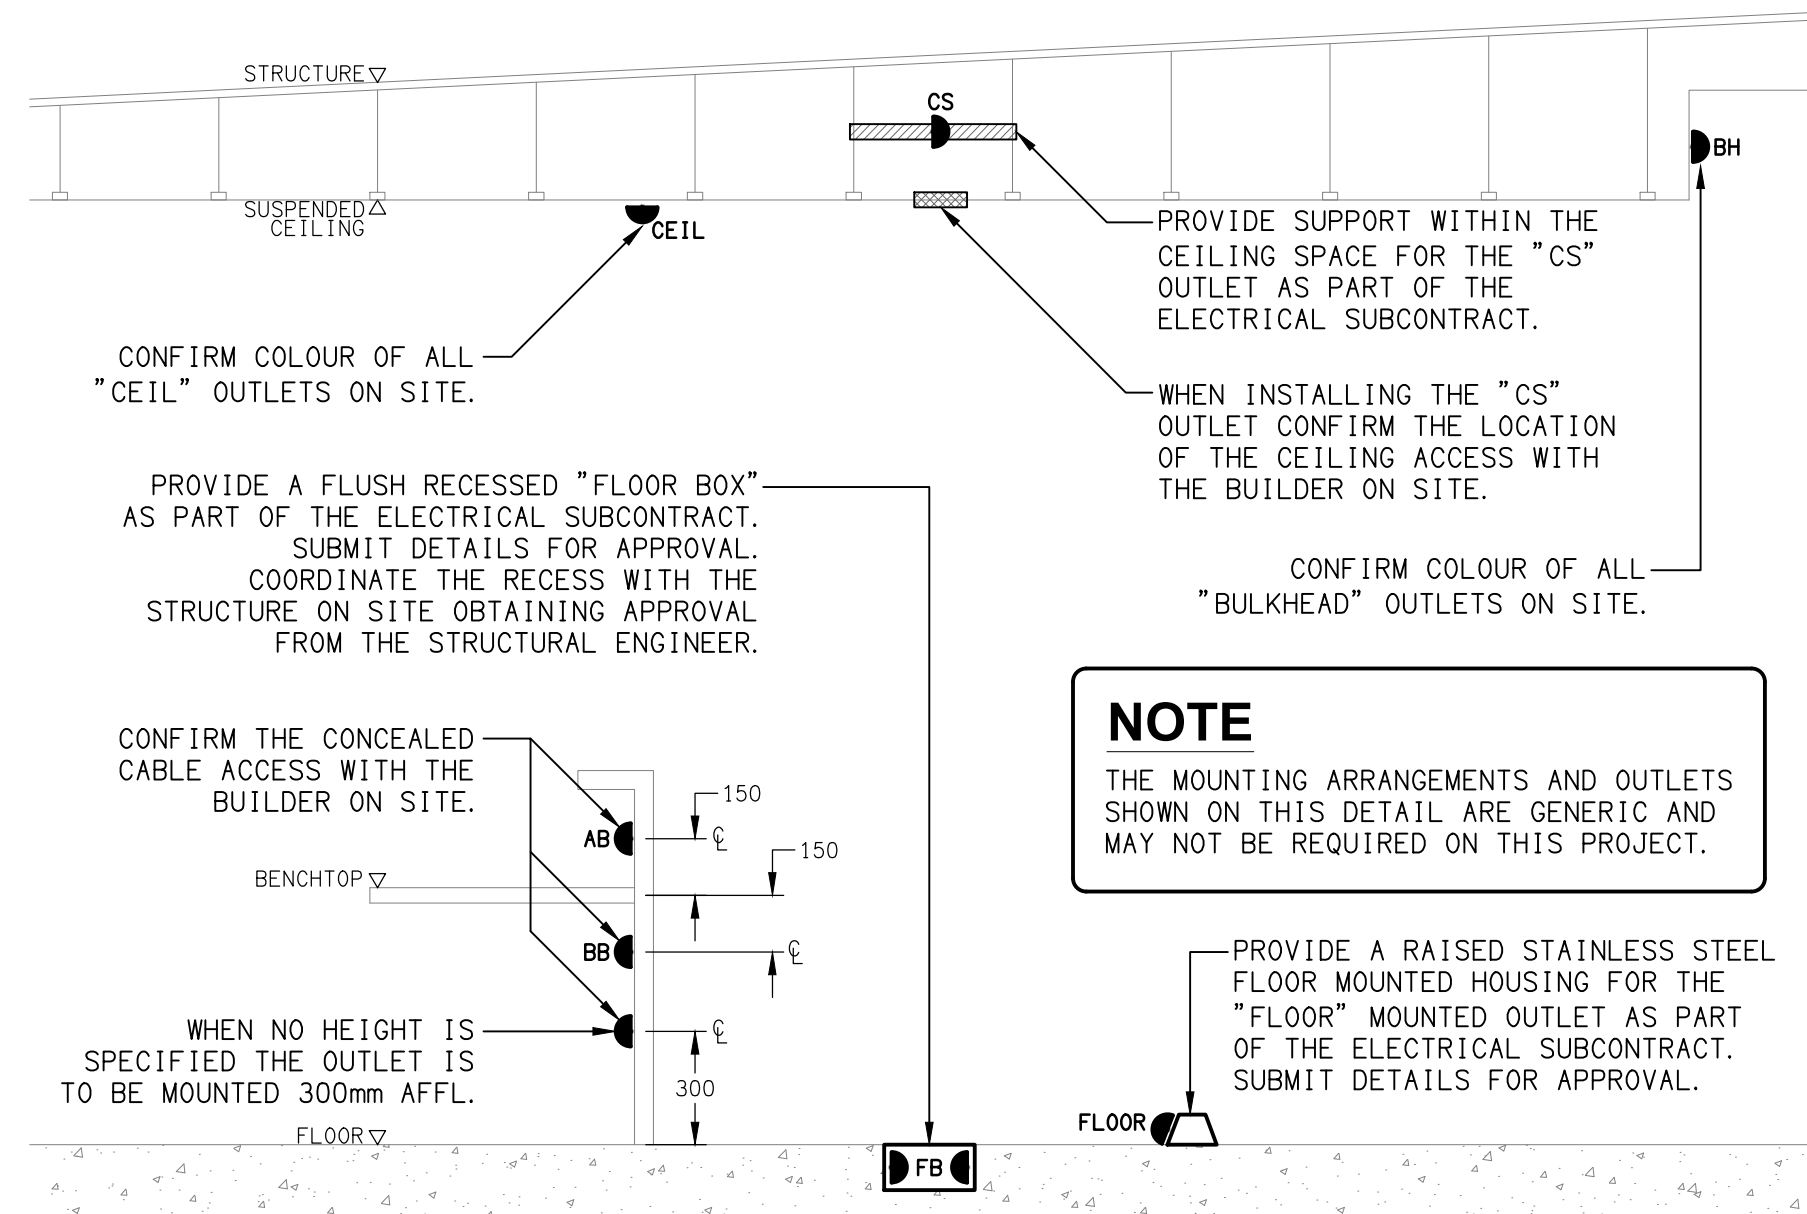

## DETAIL

### TYPICAL OUTLET MOUNTINGS

NOT TO SCALE

## LEGEND

|       |   |   |
|-------|---|---|
| TRL01 | Q | TRL01: SURFACE MOUNTED TRACK LIGHT SUPPLIED BY SPECIALIST AF SOURCING AND INSTALLED BY THE ELECTRICAL CONTRACTOR.         |
| TRL02 | Q | TRL02: SURFACE MOUNTED TRACK LIGHT SUPPLIED BY SPECIALIST AF SOURCING AND INSTALLED BY THE ELECTRICAL CONTRACTOR.         |
| TRL05 | Q | TRL05: SURFACE MOUNTED TRACK LIGHT SUPPLIED BY SPECIALIST AF SOURCING AND INSTALLED BY THE ELECTRICAL CONTRACTOR.         |
| LP01  | Q | LP01: ACCOMMODATION DECORATIVE WALL LIGHT SUPPLIED BY SPECIALIST AF SOURCING AND INSTALLED BY THE ELECTRICAL CONTRACTOR.  |
| LP03  | Q | LP03: ACCOMMODATION CORRIDOR CEILING LIGHT SUPPLIED BY SPECIALIST AF SOURCING AND INSTALLED BY THE ELECTRICAL CONTRACTOR. |
| LP04  | Q | LP04: ACCOMMODATION CEILING LIGHT SUPPLIED BY SPECIALIST AF SOURCING AND INSTALLED BY THE ELECTRICAL CONTRACTOR.          |
| LP07  | Q | LP07: ACCOMMODATION CEILING LIGHT SUPPLIED BY SPECIALIST AF SOURCING AND INSTALLED BY THE ELECTRICAL CONTRACTOR.          |

|      |              |            |
|------|--------------|------------|
| B    | PRELIMINARY  | 02/10/2026 |
| REV: | DESCRIPTION: | DATE:      |

DRAWING:

# ELECTRICAL SERVICES

## LEGEND

|                              |                              |                           |                       |
|------------------------------|------------------------------|---------------------------|-----------------------|
| SCALE:<br>NOT TO SCALE AT A1 | PROJECT NO:<br><b>C3685a</b> | DRAWING NO:<br><b>E01</b> | REVISION:<br><b>B</b> |
|------------------------------|------------------------------|---------------------------|-----------------------|

|   |   |   |   |   |
|---|---|---|---|---|
| <div>ELECTRICAL DESIGN GROUP BRISBANE<br/>PTY LTD<br/>ACN 092 710 793</div> <div>TRADING AS:<br/>ELECTRICAL DESIGN GROUP</div> | <div>THE COPYRIGHT OF THIS DRAWING<br/>REMAINS THE PROPERTY OF THE<br/>ELECTRICAL DESIGN GROUP.</div> <div>USE FIGURED DIMENSIONS<br/>IN PREFERENCE TO SCALE.</div> <div>ALL DIMENSIONS TO BE<br/>VERIFIED ONSITE.</div> | <div><div><div><div></div><div><div>ELECTRICAL DESIGN GROUP</div><div>ELECTRICAL BUILDING SERVICES CONSULTANTS</div><div>BRISBANE GOLD COAST</div></div></div><div><div>P.O.Box 15, Sherwood Q.4075<br/>Phone: (07) 3278 4375<br/>Email: brisbane@edg.net.au<br/>Web: www.edg.net.au</div></div></div></div> | <div><div>PROJECT:<br/>ALLENSTOWN HOTEL, ROCKHAMPTON</div><div>14 UPPER DAWSON ROAD, ALLENSTOWN, ROCKHAMPTON, QLD</div></div> | <div><div>DRAWING:<br/>ELECTRICAL SERVICES<br/>LEGEND</div><div>SCALE:<br/>NOT TO SCALE AT A1</div><div><div>PROJECT NO:<br/>C3685a</div><div>DRAWING NO:<br/>E01</div><div>REVISION:<br/>B</div></div></div> |
|---|---|---|---|---|