






DETAIL A
BISTRO BAR REAR WALL ELEVATION
SCALE 1: 50

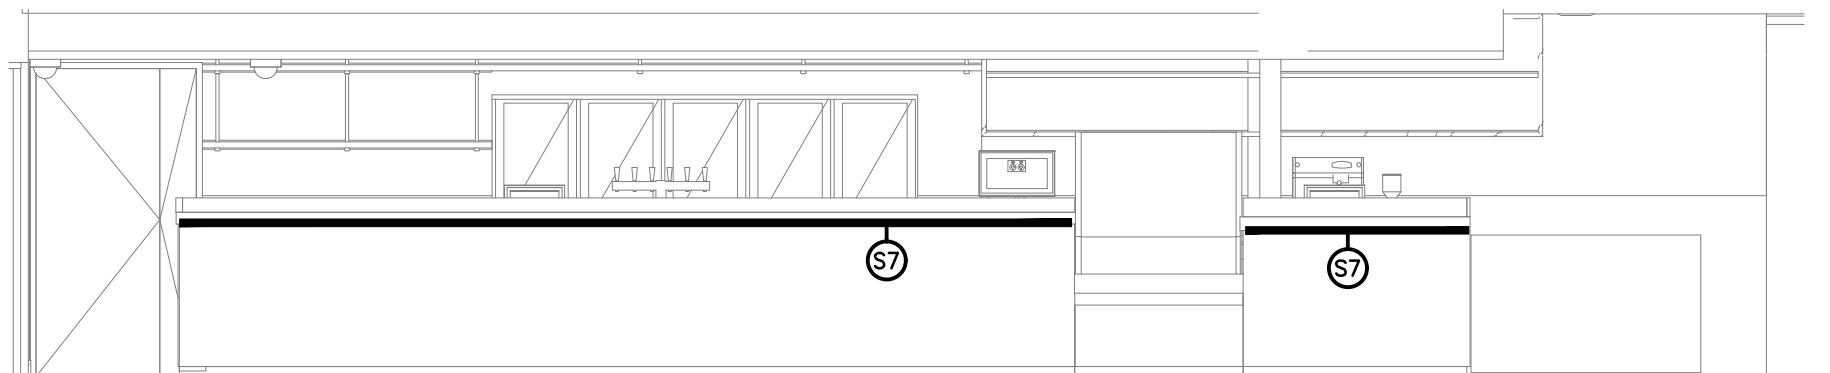


DETAIL B
BISTRO BAR FRONT COUNTER ELEVATION
SCALE 1: 50

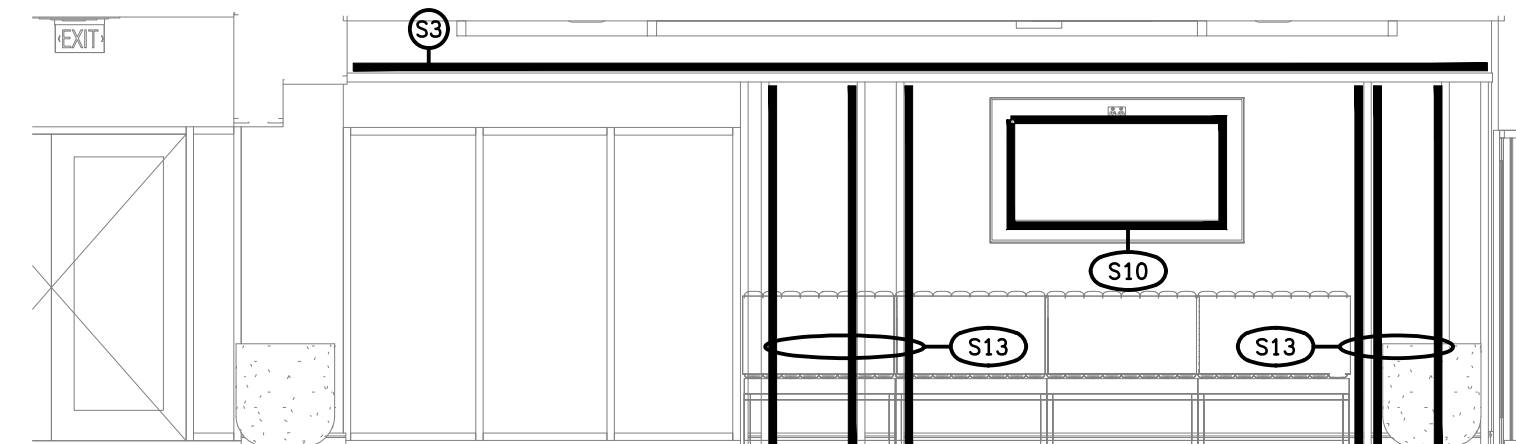


DETAIL C
BISTRO FEATURE WALL ELEVATION
SCALE 1: 50

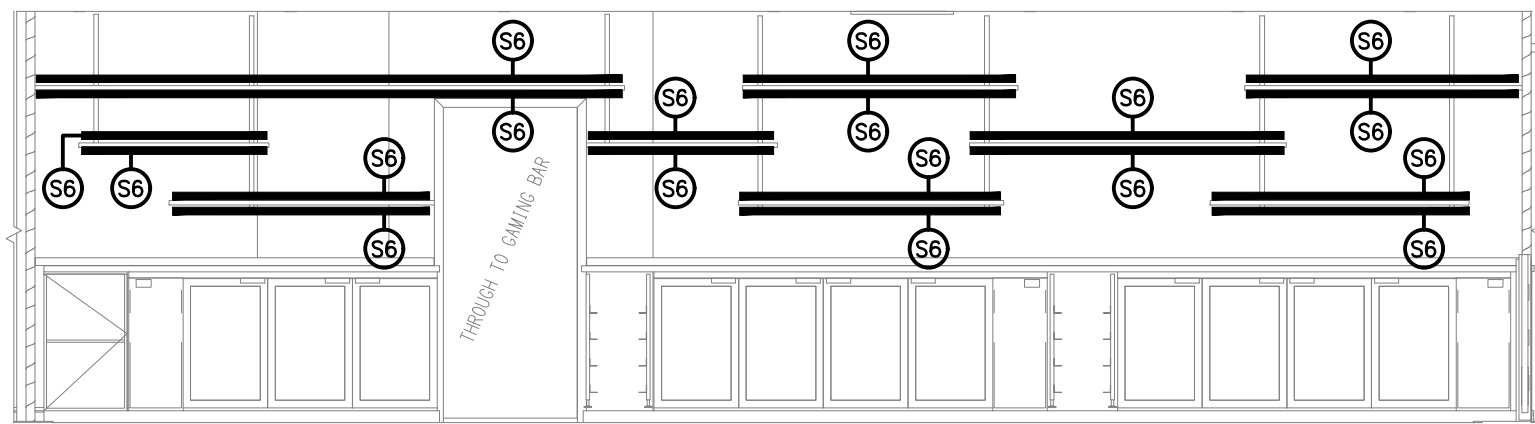


DETAIL D
SPORTS BAR REAR WALL ELEVATION
SCALE 1: 50

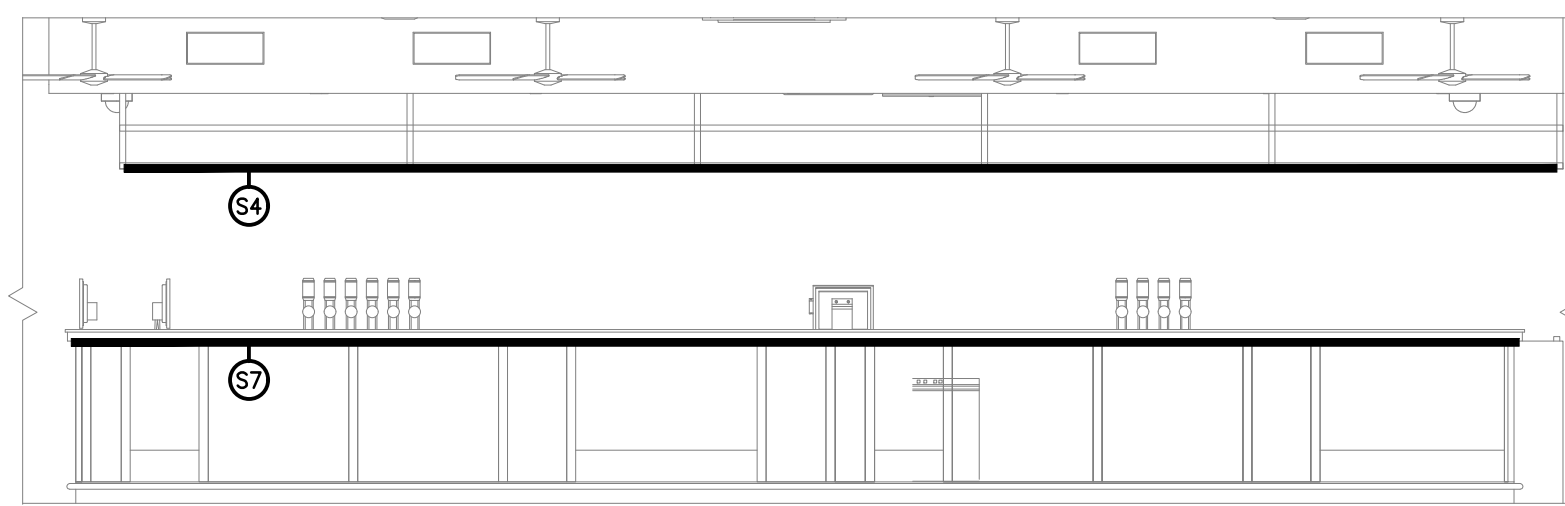



DETAIL E
SPORTS BAR FRONT COUNTER ELEVATION
SCALE 1: 50

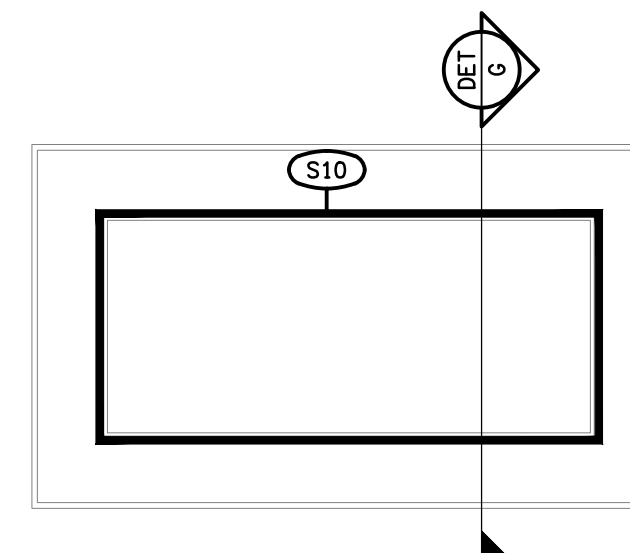


DETAIL F
TYPICAL TV LED STRIP ELEVATION
NOT TO SCALE

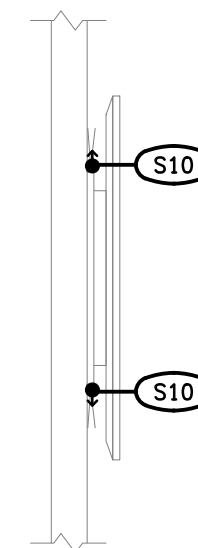

DETAIL G
TYPICAL TV LED STRIP SECTION
NOT TO SCALE

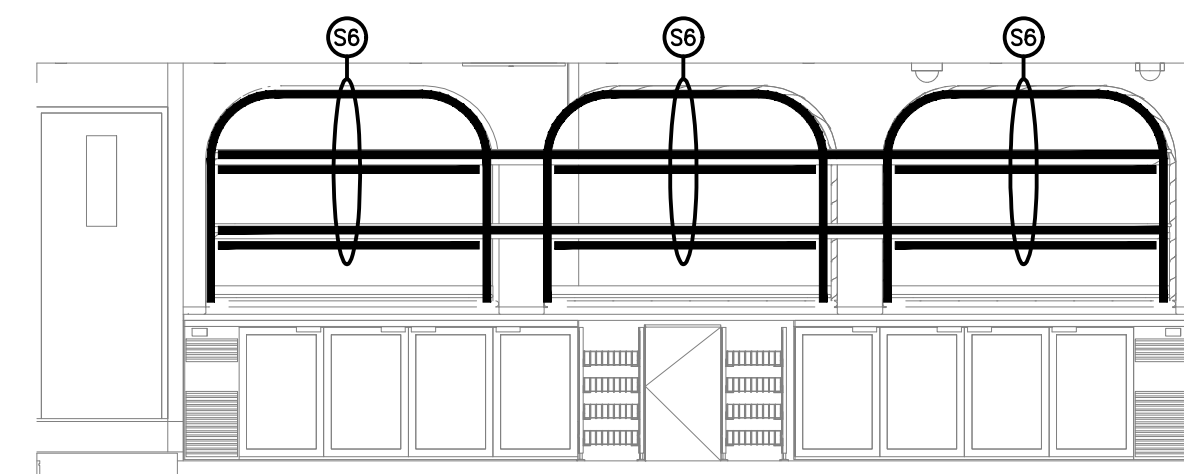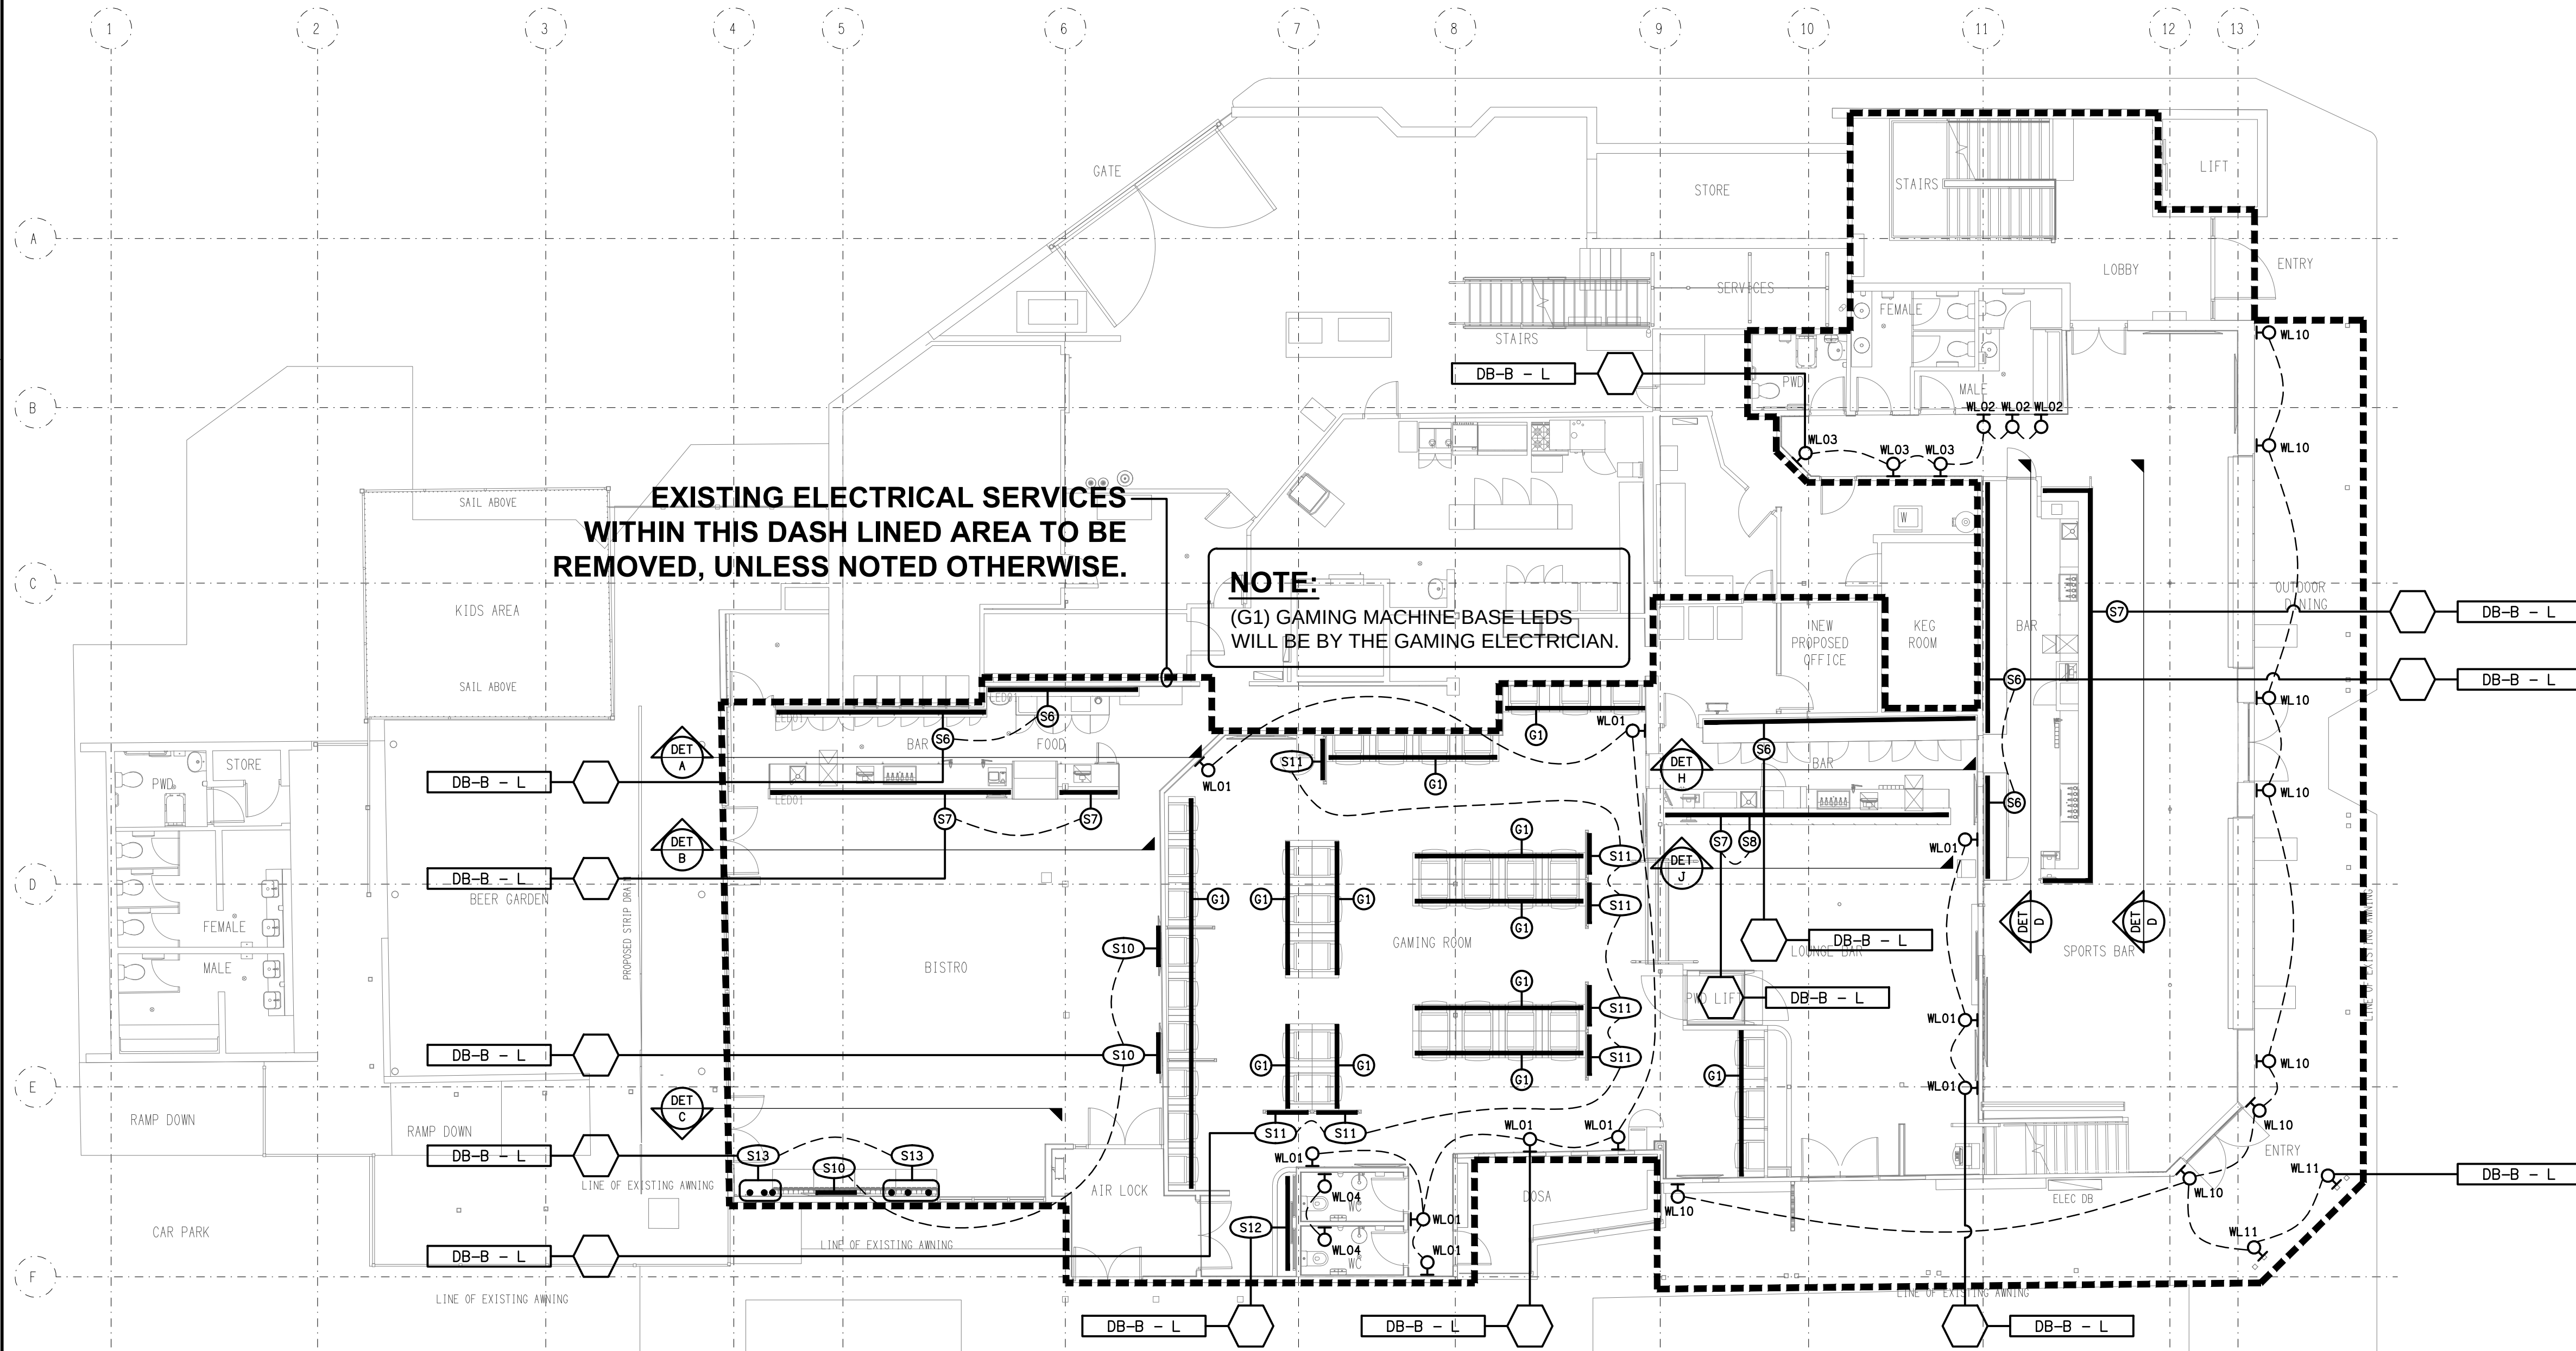

DETAIL H
LOUNGE BAR REAR WALL ELEVATION
SCALE 1: 50

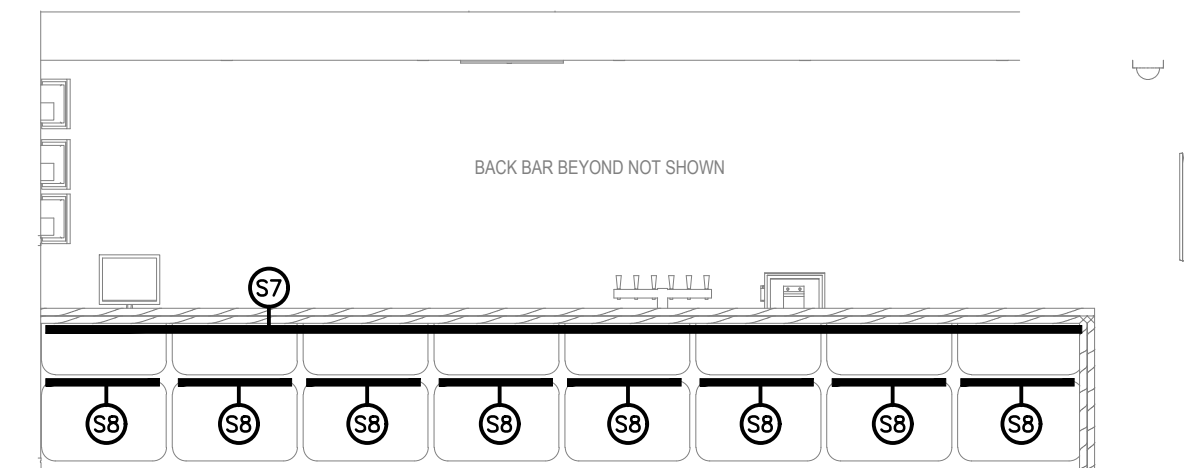

DETAIL J
LOUNGE BAR FRONT COUNTER ELEVATION
SCALE 1: 50