




1 Sports Bar Back Bar Lighting Elevation 1: 50

2 Bistro Back Bar Lighting Elevation 1: 50

3 Bistro Back Bar Lighting Elevation 1: 50

4 Gaming Bistro Entry Lighting Elevation 1: 50

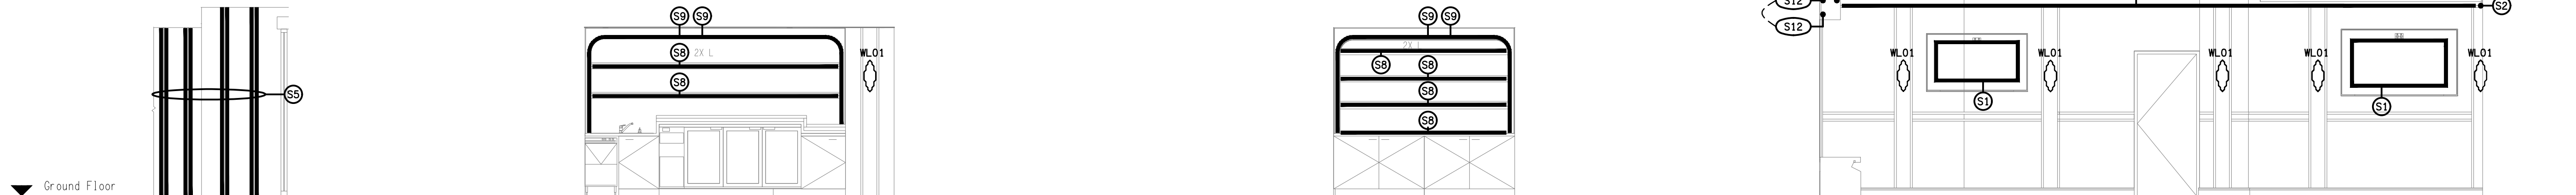


5 Gaming Bistro Entry Lighting Elevation 1: 50

6 Gaming Bar Lighting Elevation 1: 50

7 Cashier Bar Lighting Elevation 1: 50


8 Gaming Room Lighting Elevation 1: 50

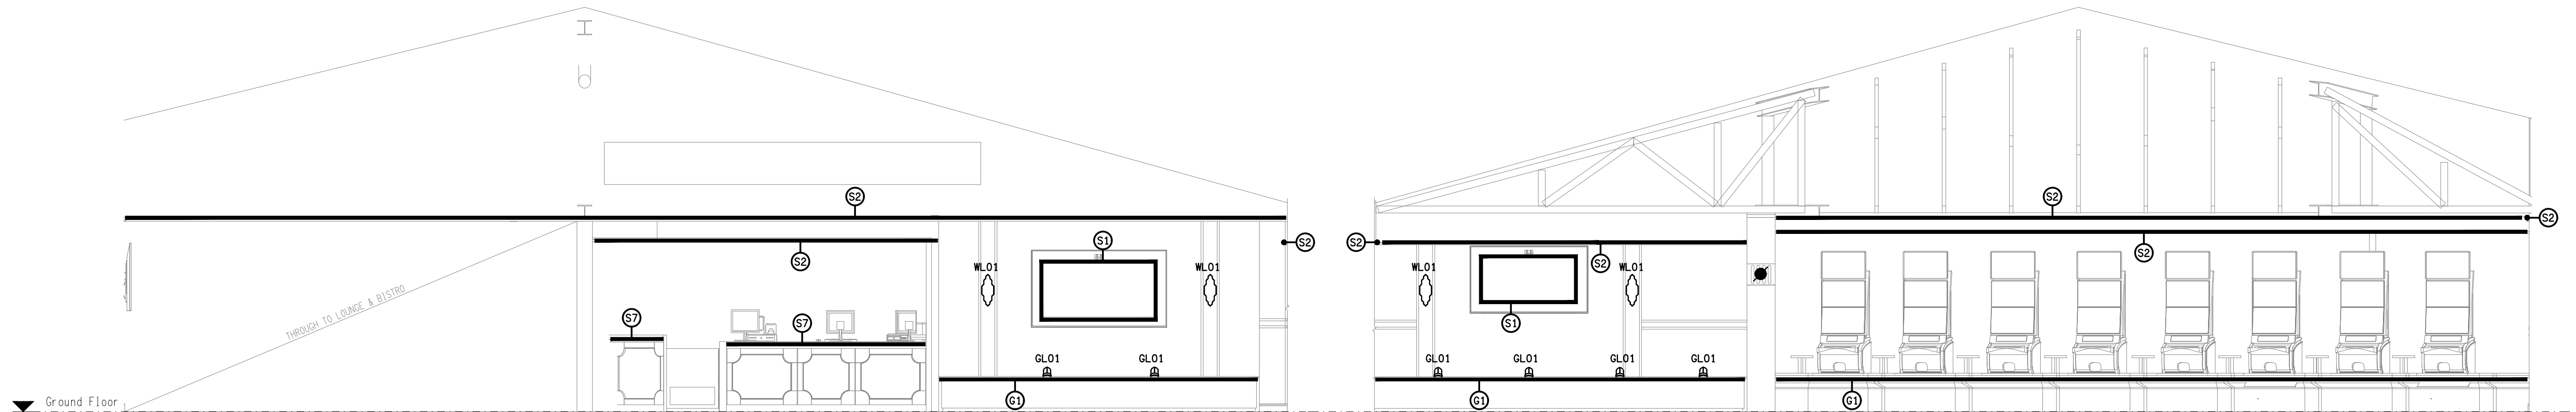

9 Gaming Room Lighting Elevation 1: 50


10 Gaming Planter Pelmet Lighting Elevation 1: 50

NOTE:
(G1) GAMING MACHINE BASE LEDS
BY THE GAMING ELECTRICIAN.

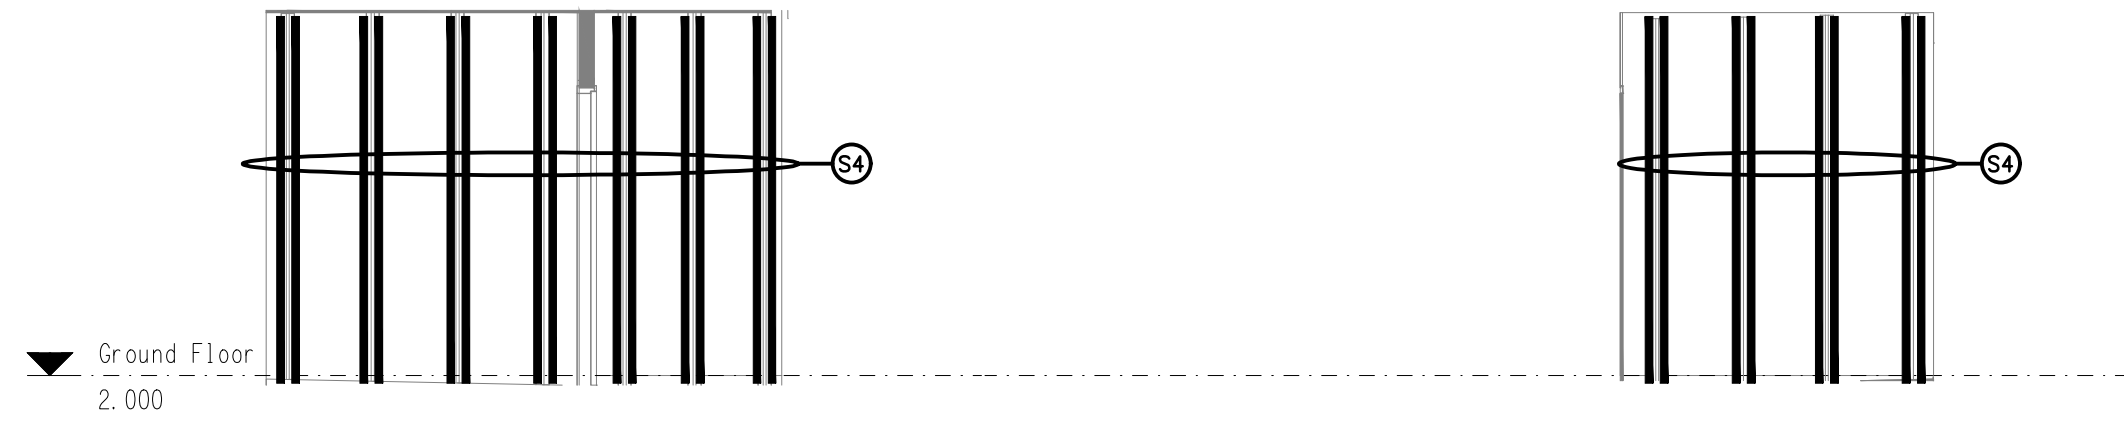


11 Gaming Entry Lighting Elevation 1: 50

12 Gaming Entry lighting Elevation 1: 50

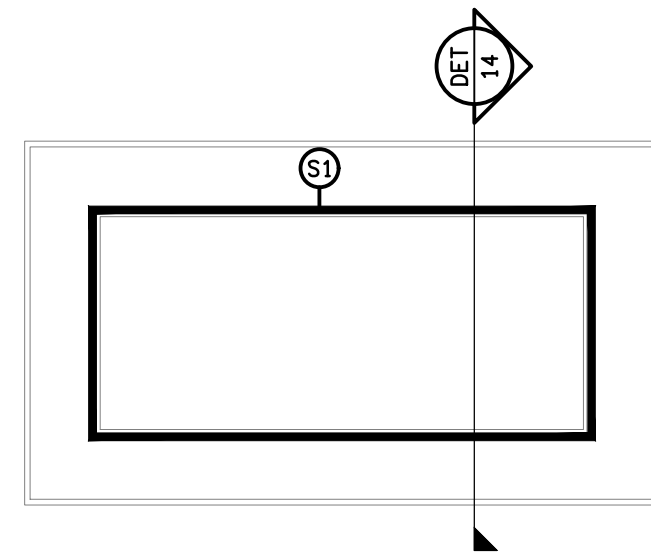

DETAIL 13
TYPICAL TV LED STRIP ELEVATION
NOT TO SCALE

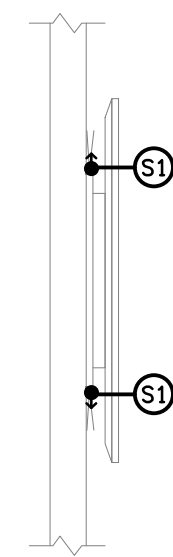

DETAIL 14
TYPICAL TV LED STRIP SECTION
NOT TO SCALE