



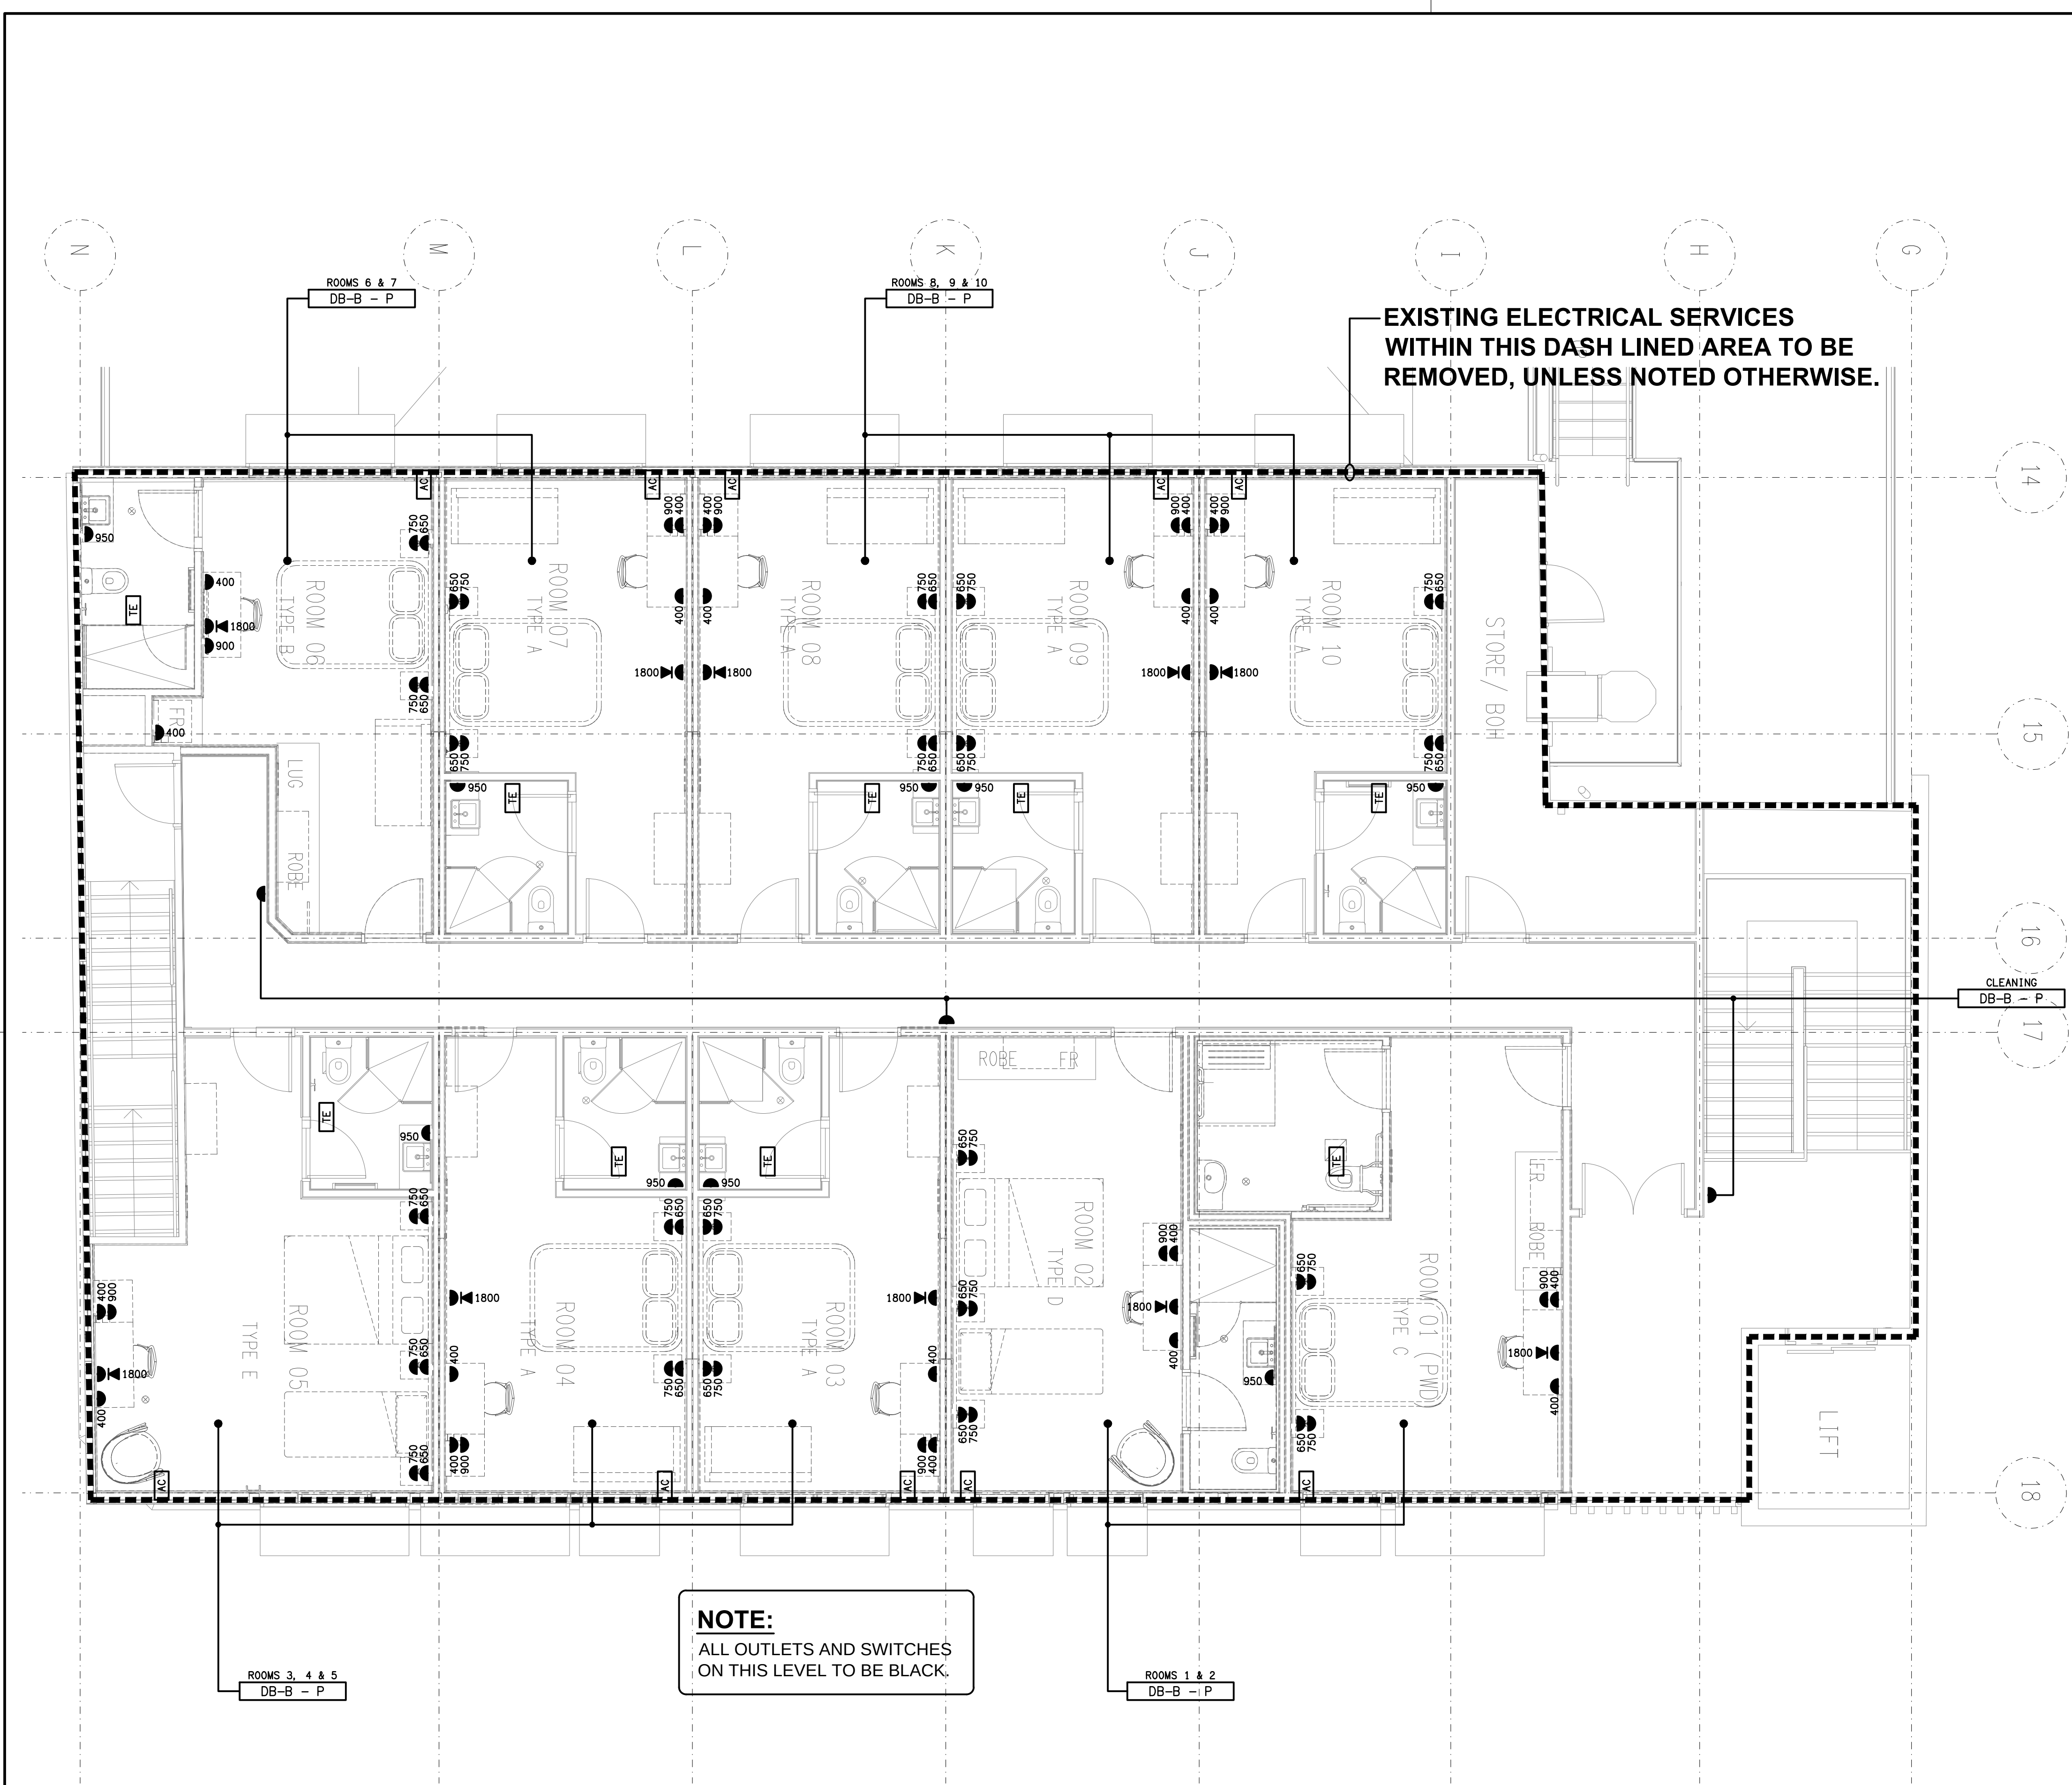


EXISTING ELECTRICAL SERVICES
WITHIN THIS DASH LINED AREA TO BE
REMOVED, UNLESS NOTED OTHERWISE.

NOTE:
ALL OUTLETS AND SWITCHES
ON THIS LEVEL TO BE BLACK.

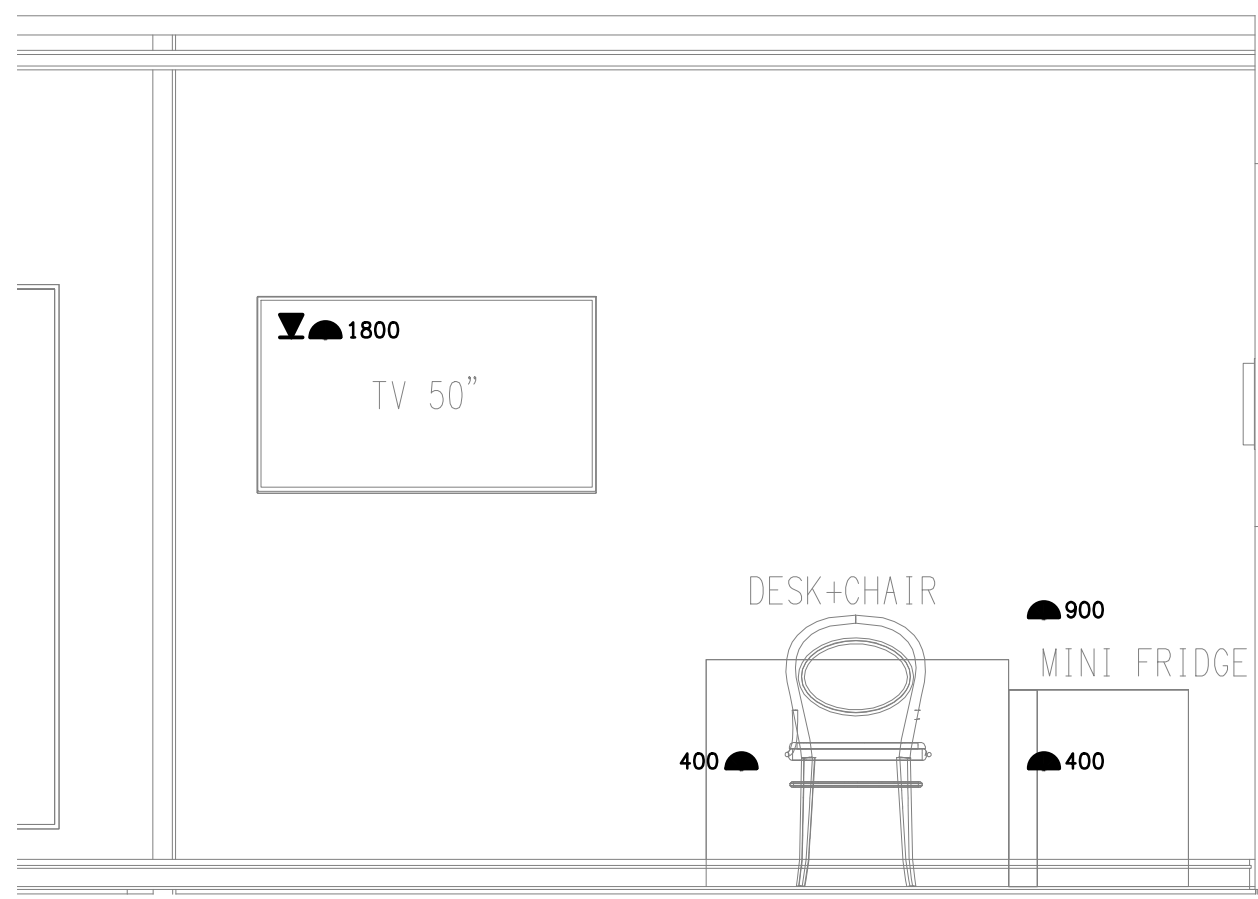

DETAIL A
TYPICAL TV, DESK, FRIDGE ELEVATION
NOT TO SCALE

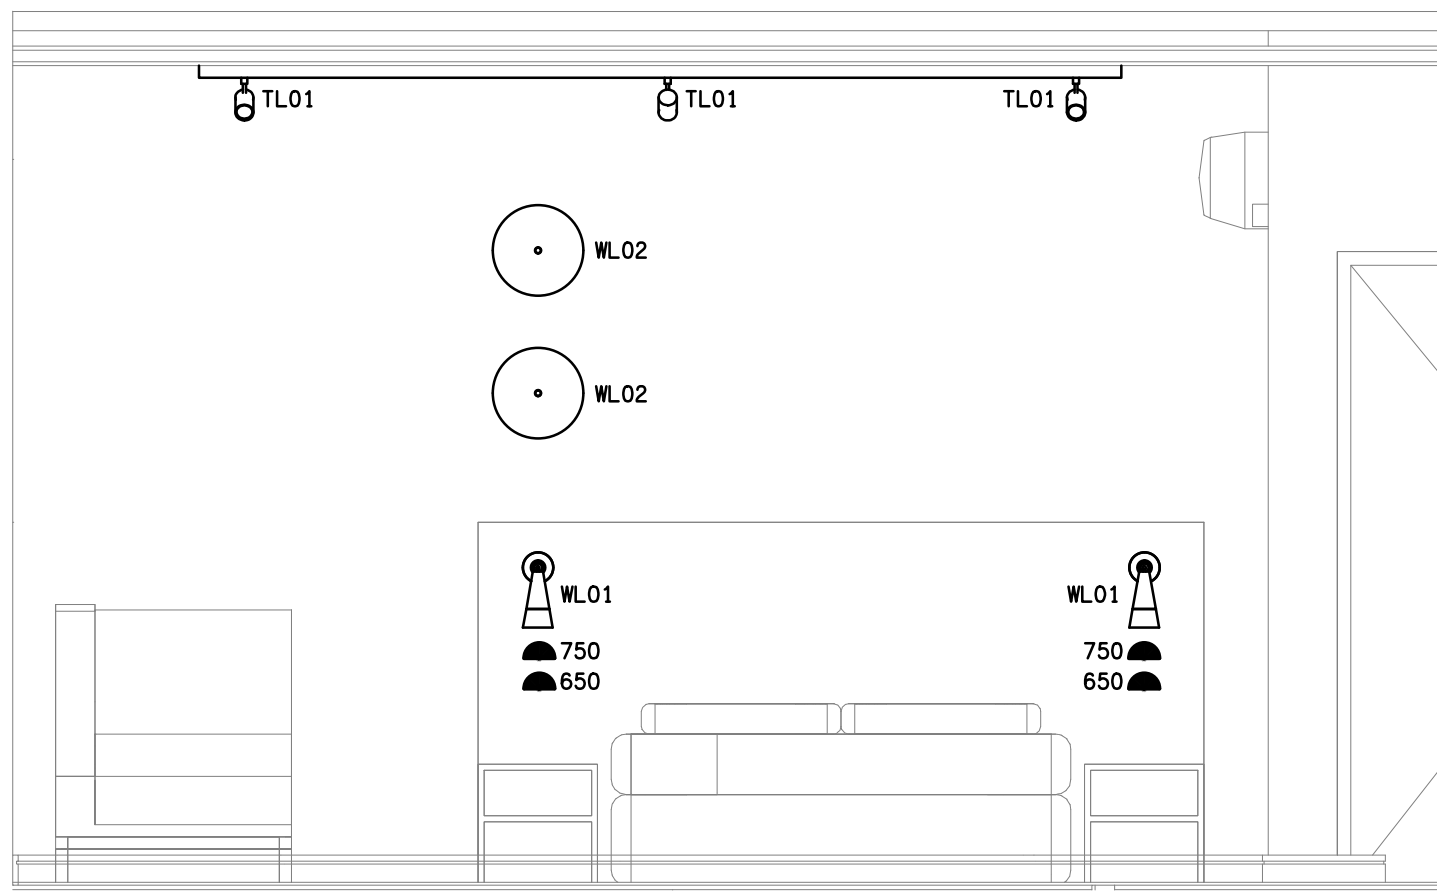

DETAIL B
TYPICAL BED HEAD ELEVATION
NOT TO SCALE