
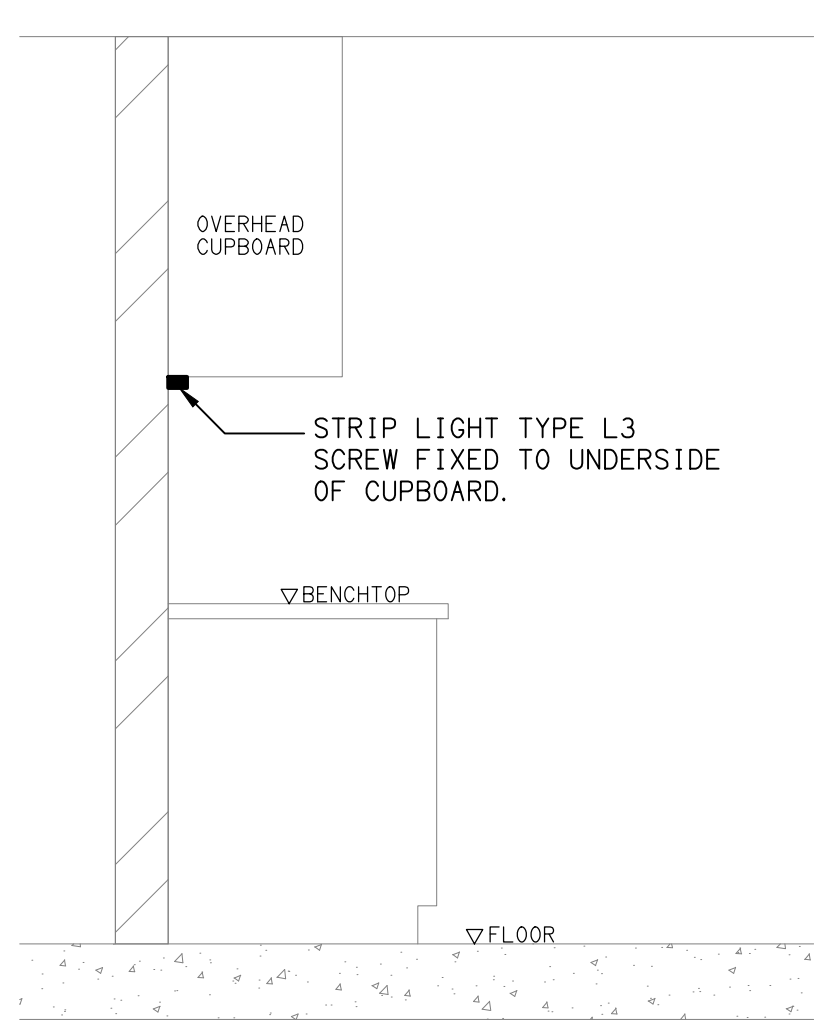


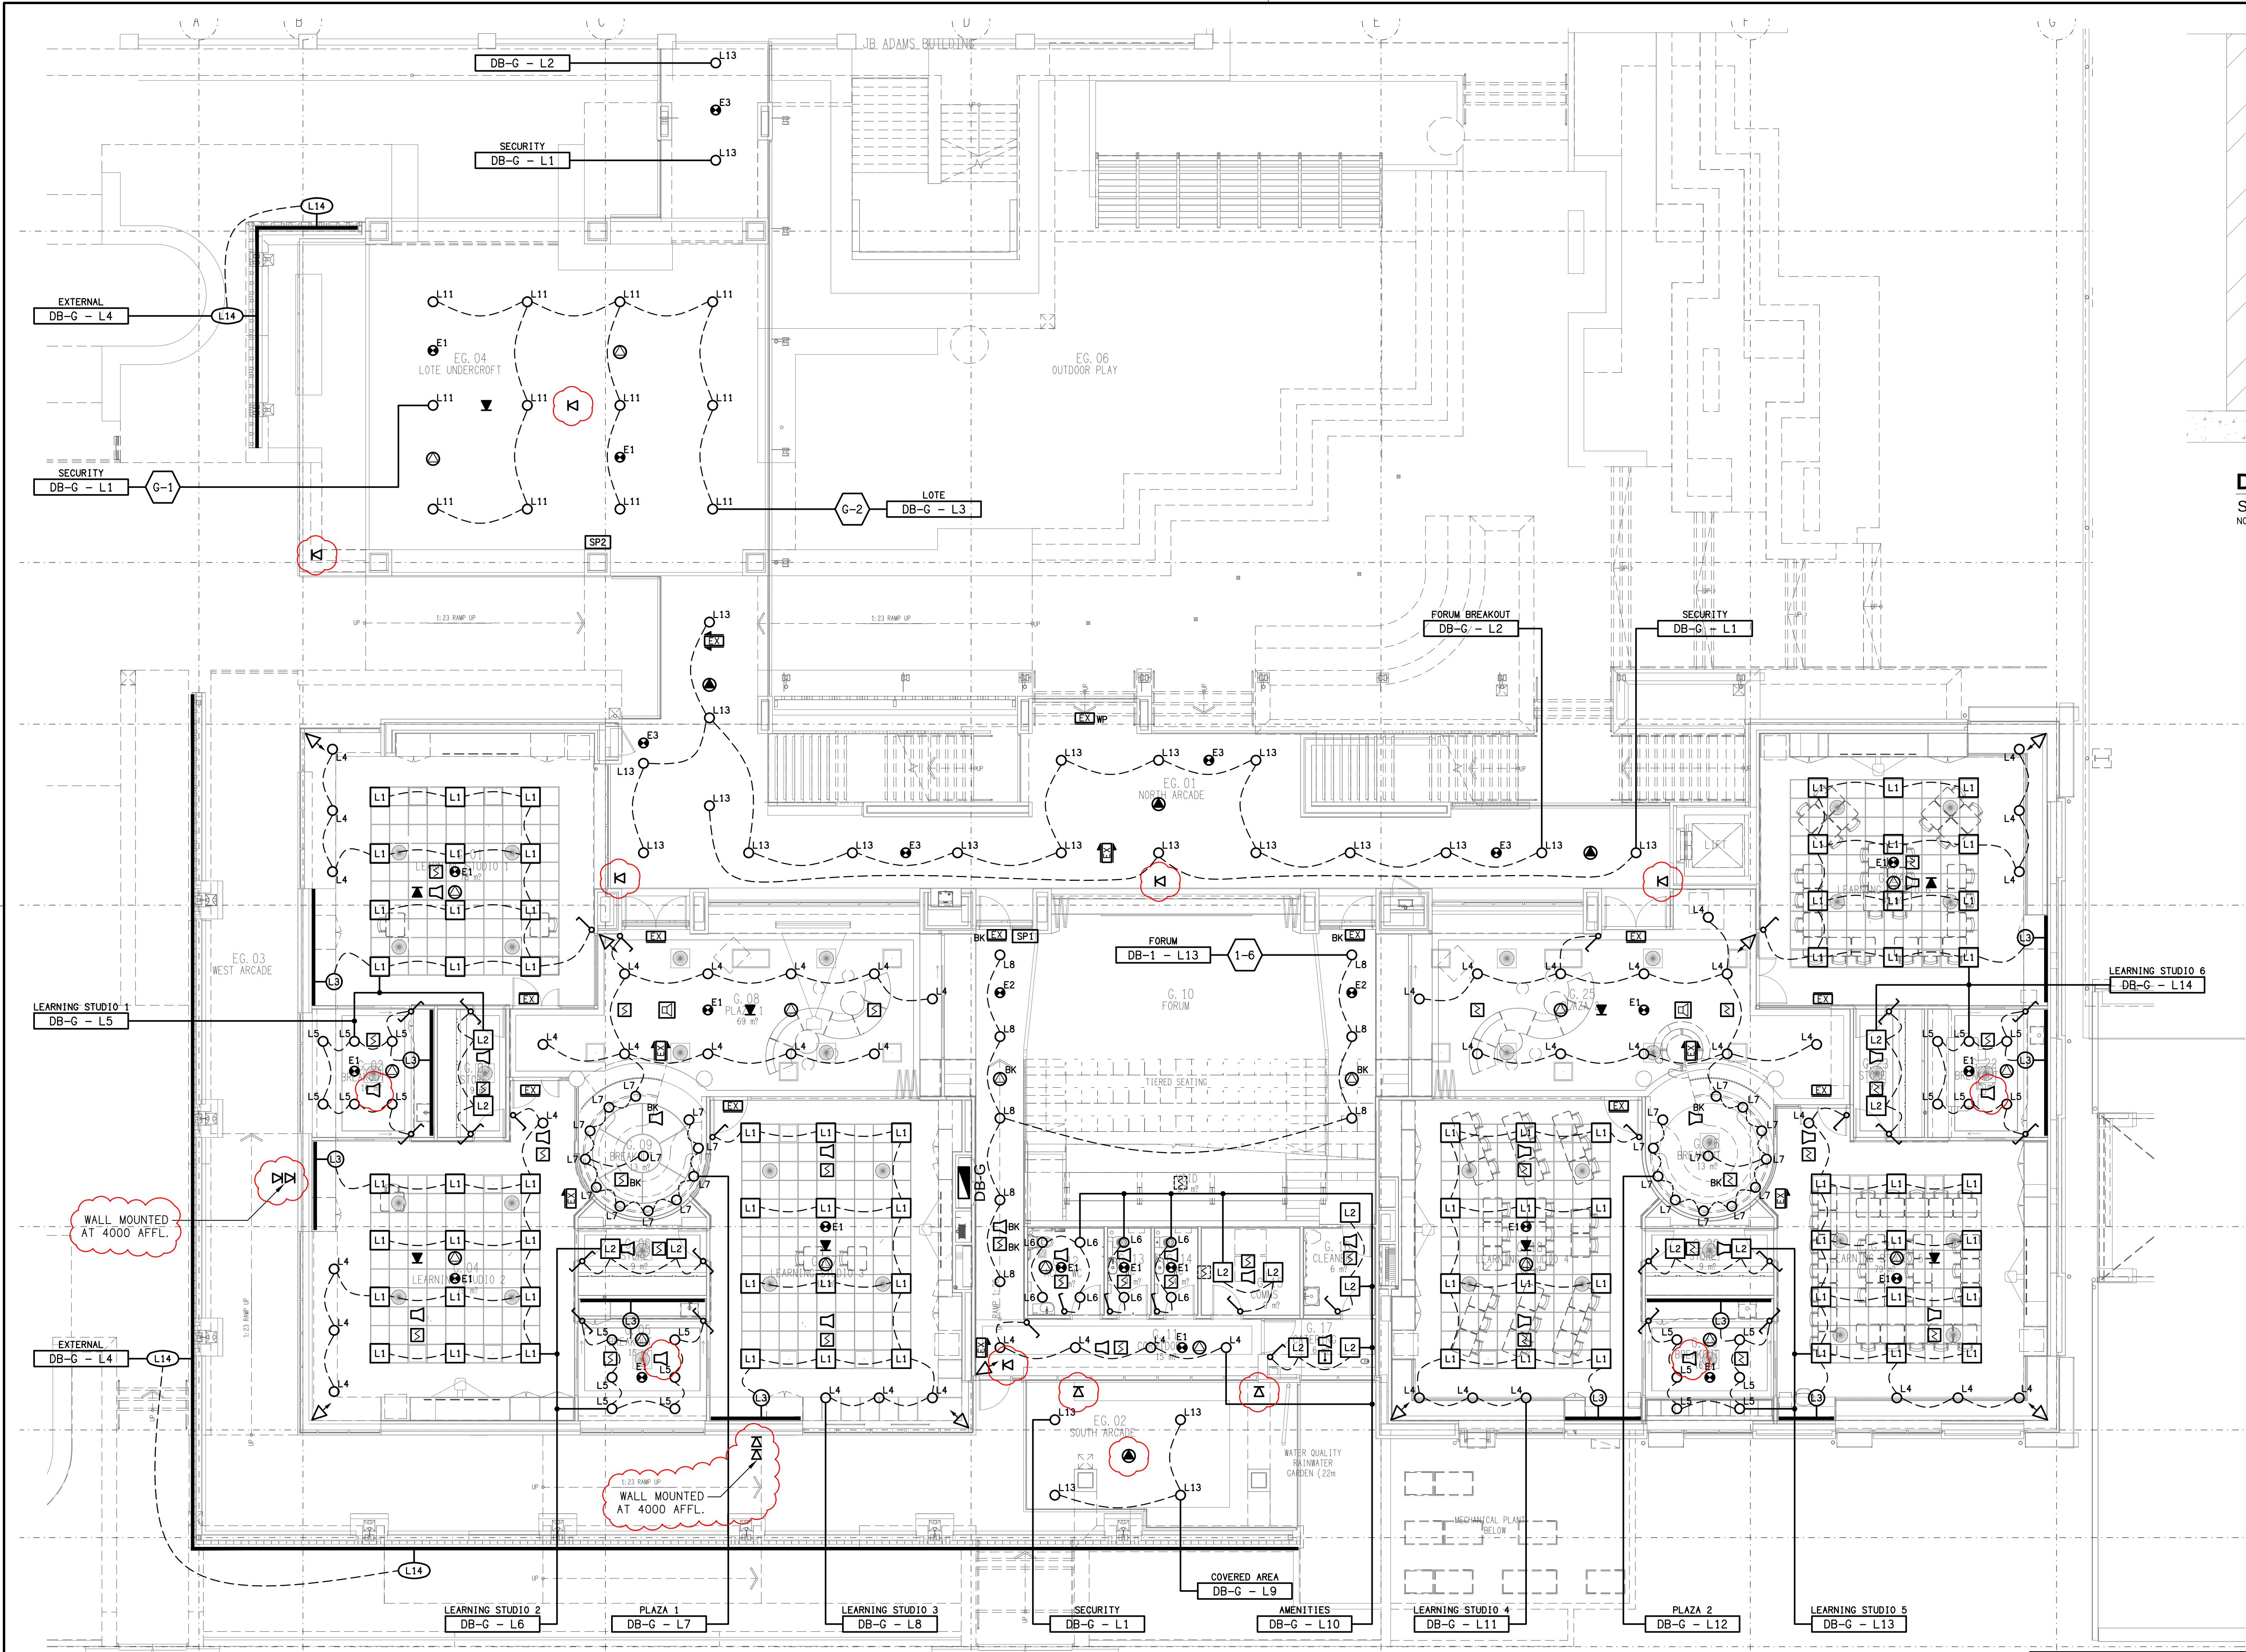

DETAIL
STRIP LIGHT TYPE "L3" MOUNTING
NOT TO SCALE