


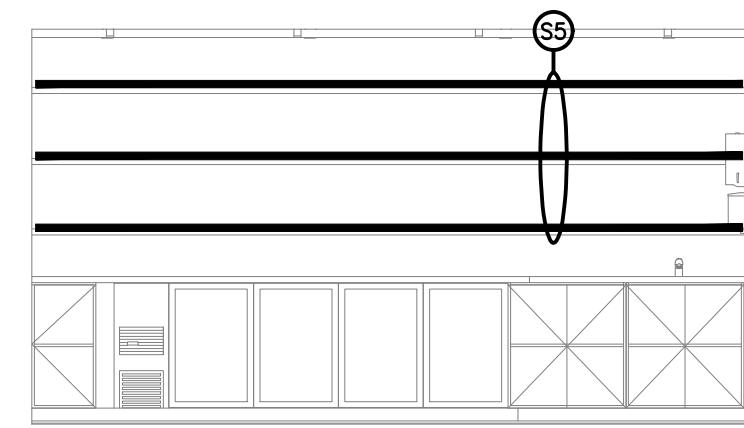


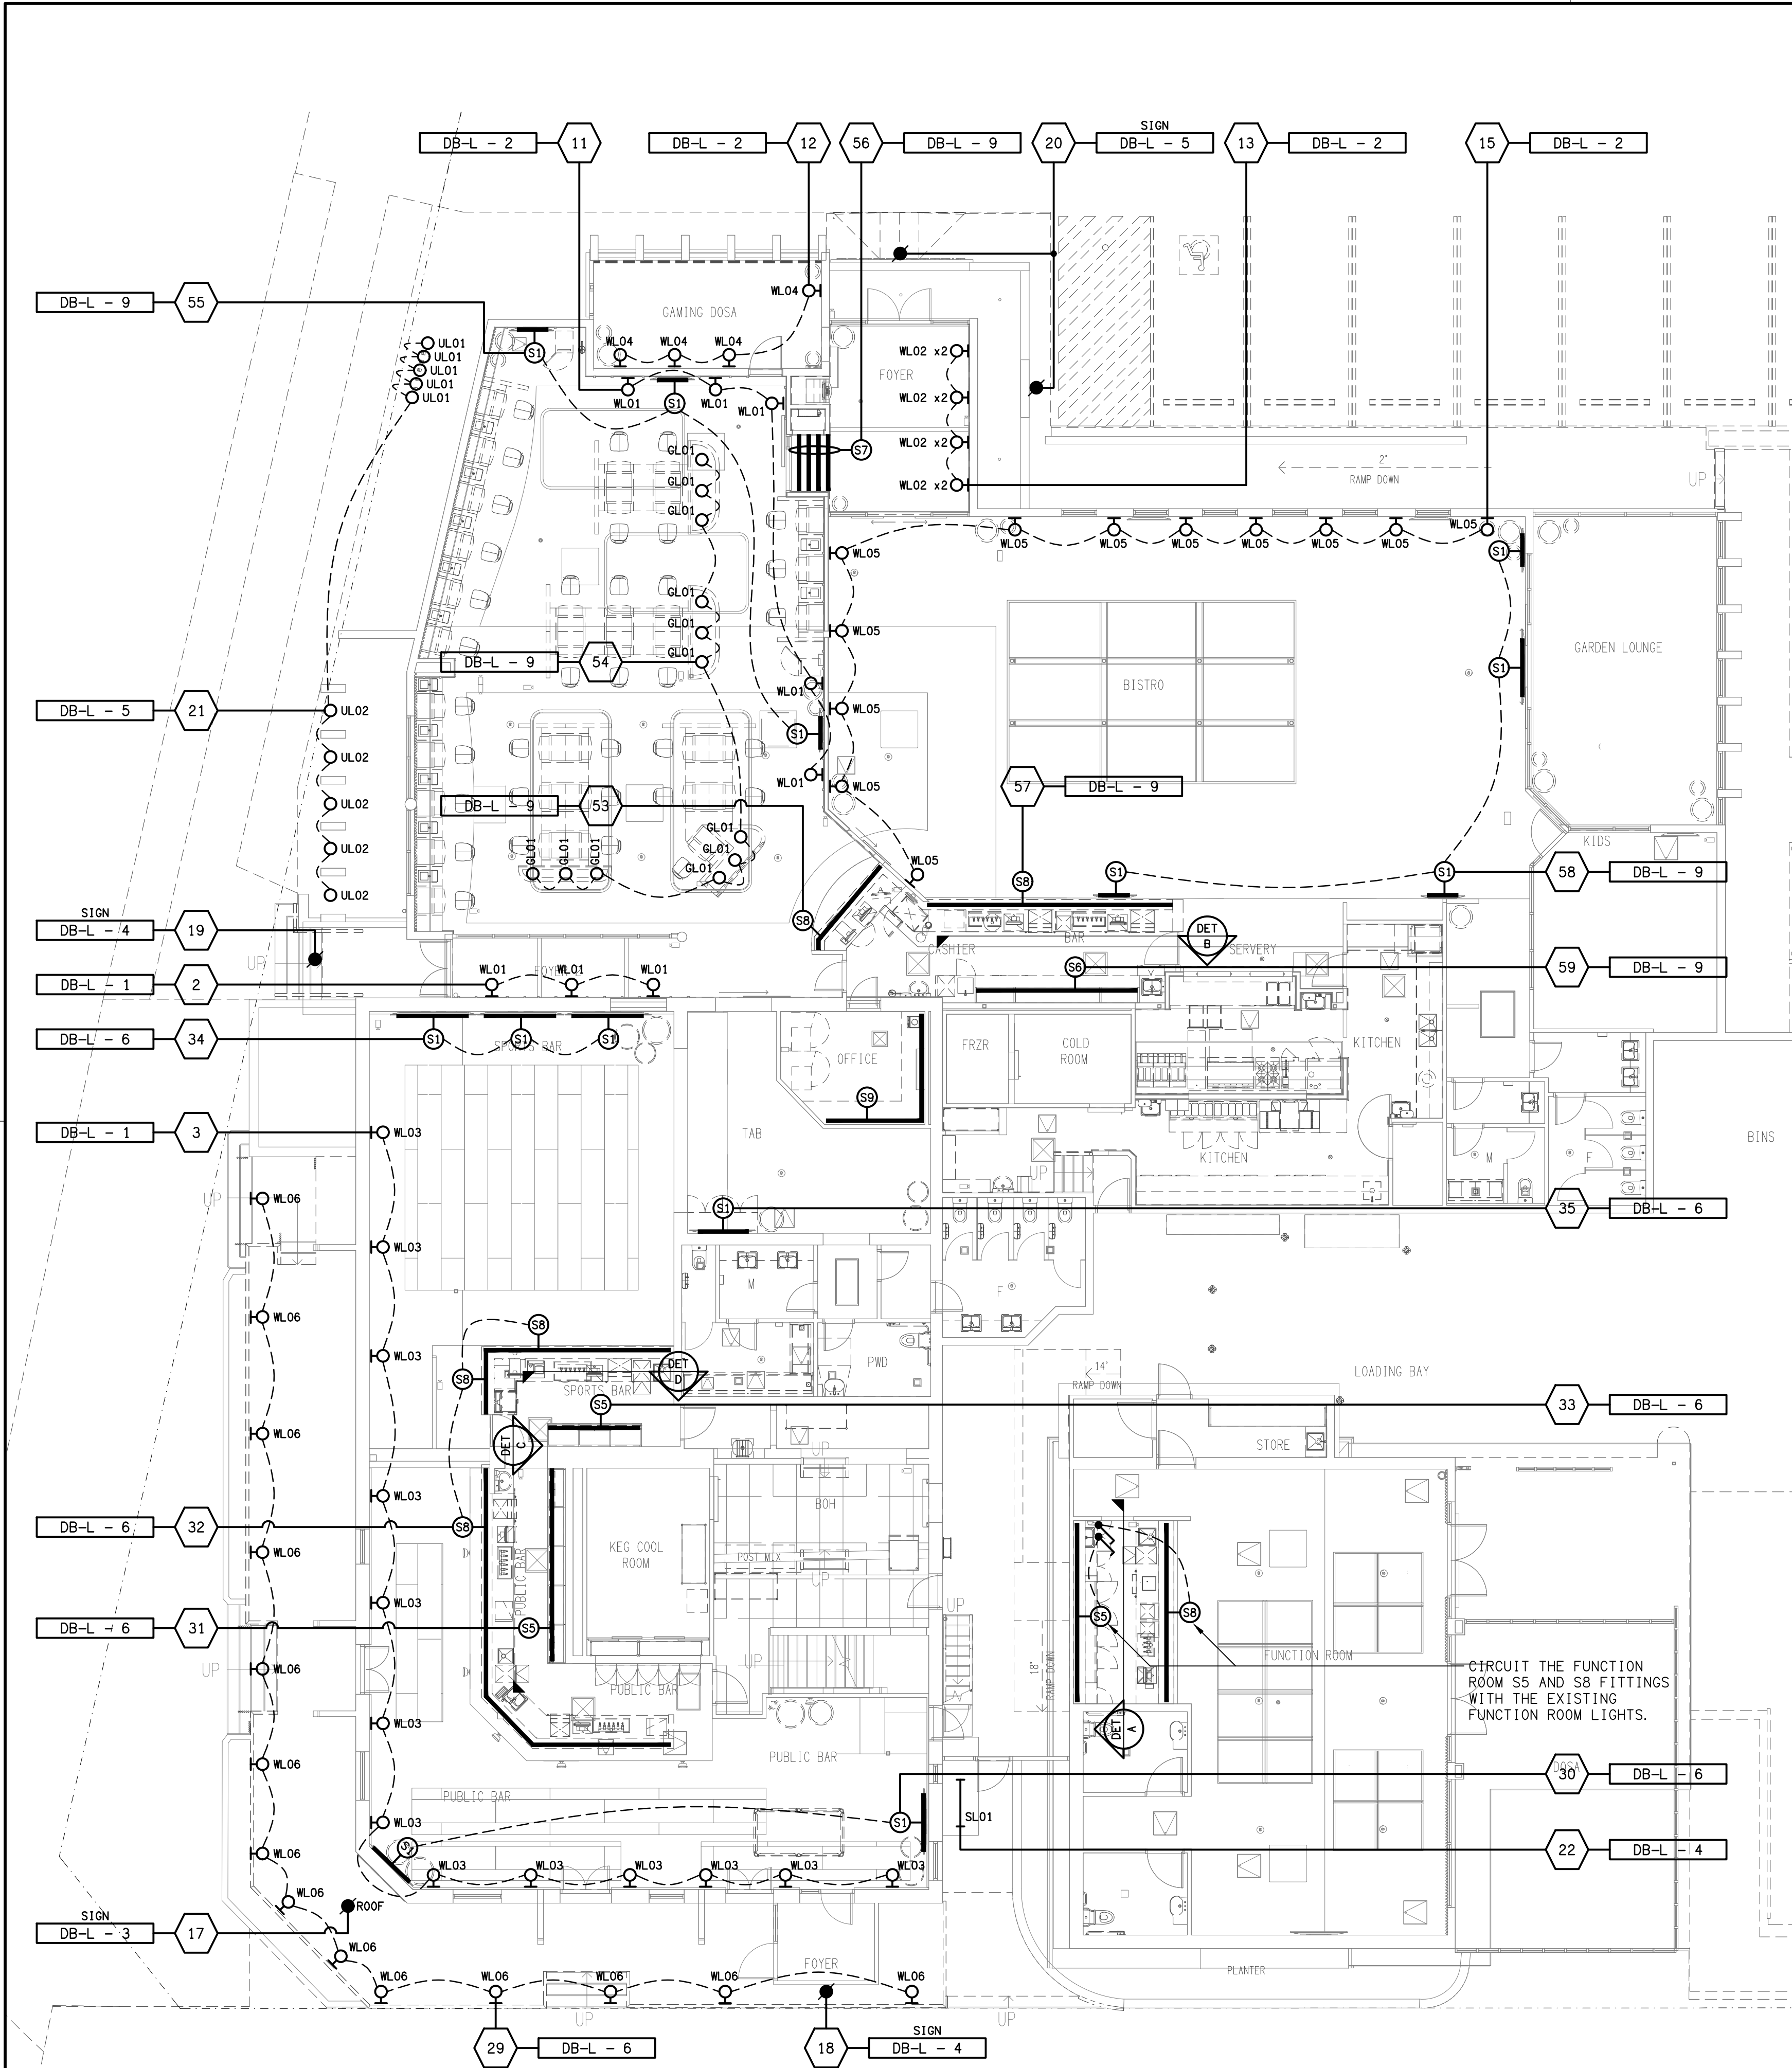


DETAIL A
FUNCTION BAR REAR WALL ELEVATION
SCALE 1:50

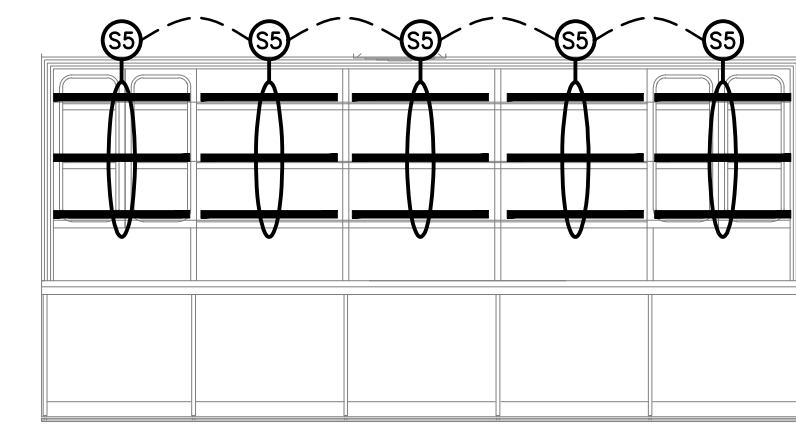


DETAIL C
SPORTS BAR REAR WALL ELEVATION
SCALE 1:50

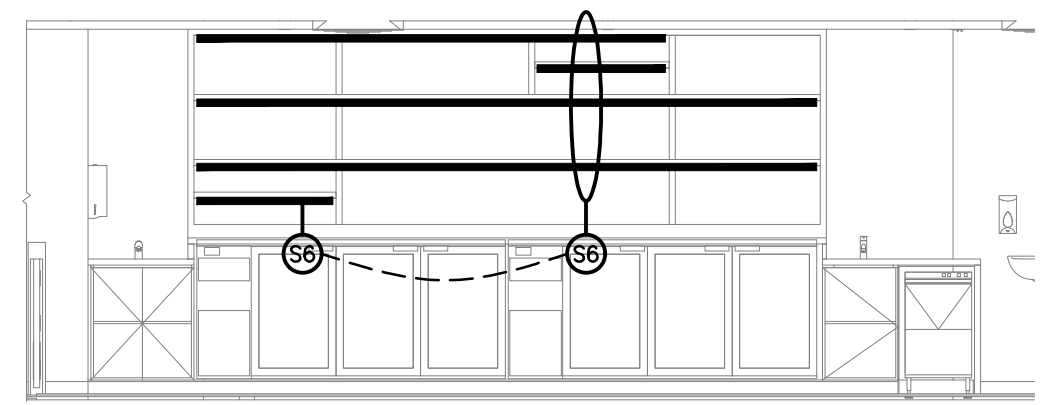

DETAIL B
BISTRO BAR REAR WALL ELEVATION
SCALE 1:50

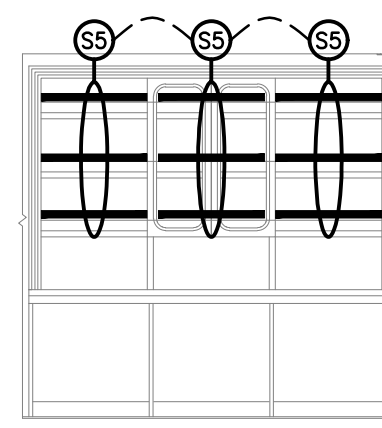

DETAIL D
PUBLIC BAR REAR WALL ELEVATION
SCALE 1:50

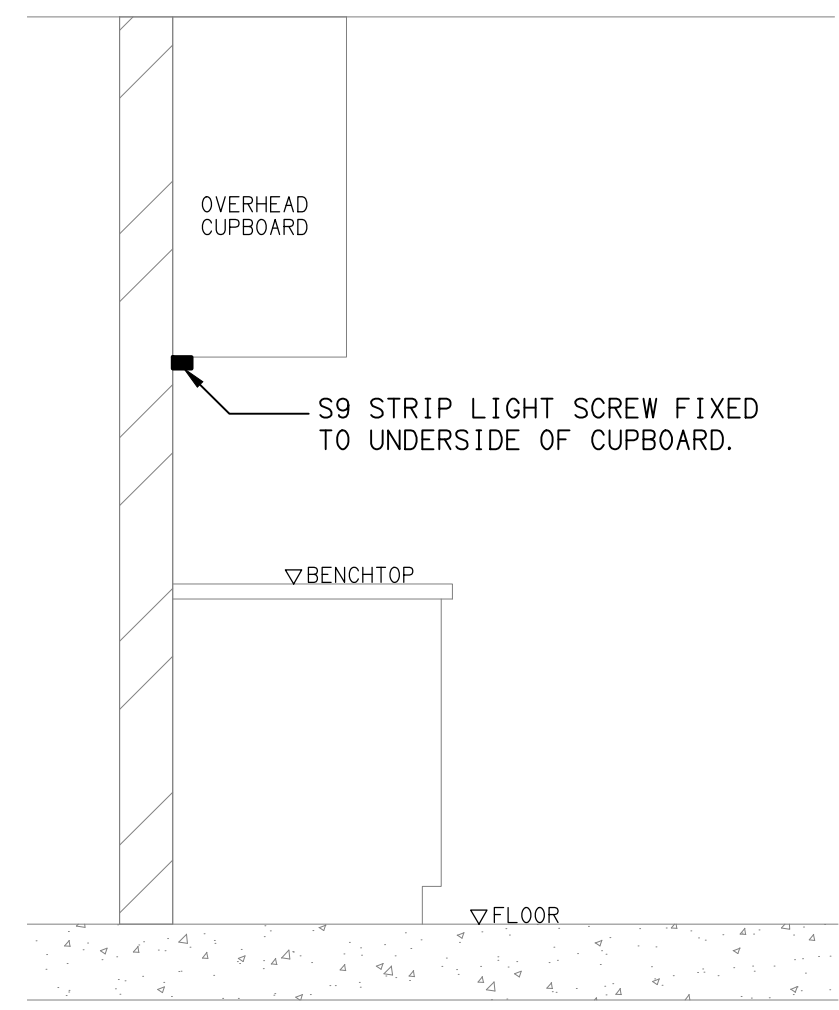

DETAIL E
"S9" TYPE STRIP LIGHT MOUNTING
NOT TO SCALE